
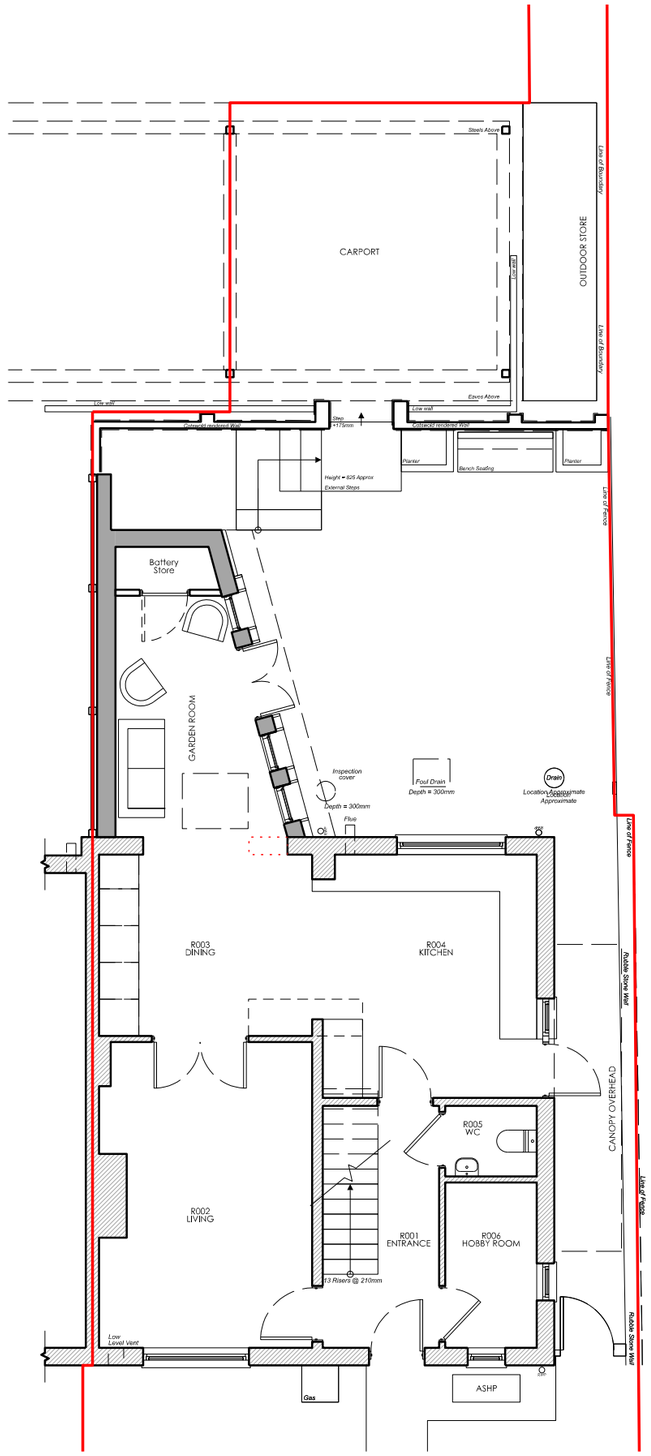


1 Proposed Plan - GROUND

1:100

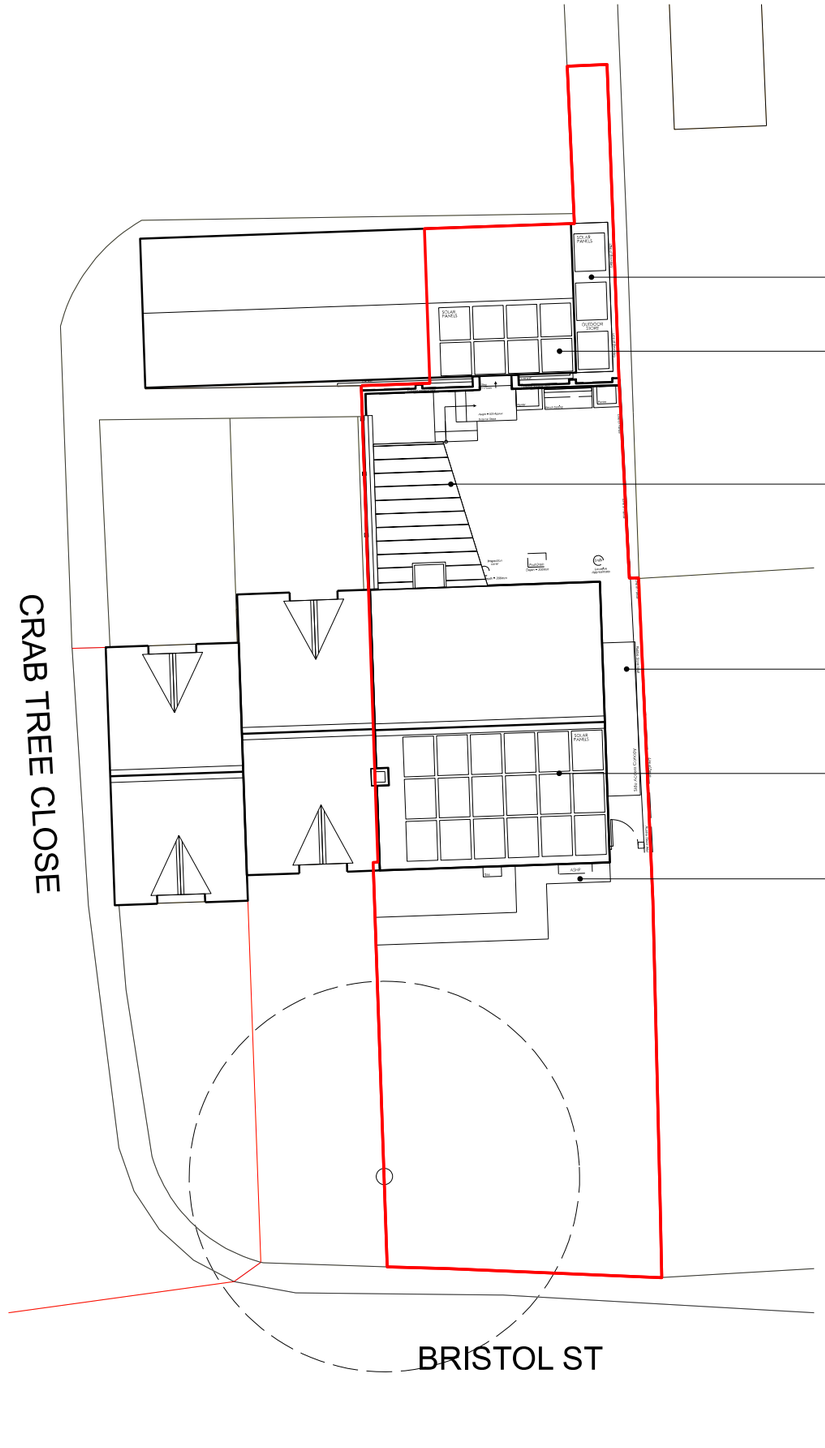

2 Proposed Site Plan

1:200

To be read in conjunction with all relevant Architect's, Structural Engineer's and Services Engineer's drawings and details.

All construction information should be taken from written dimensions only. All dimensions in millimetres unless otherwise stated.

Any variations or supplementary drawings are to be commented on by the Architect.

All dimensions and conditions are to be checked on site prior to preparing drawings or commencing any work.

Please report any discrepancies before proceeding.

00 01 05 10m SCALE BAR 1:200

00 01 02 05m SCALE BAR 1:100

Drawing Key

Existing

Proposed

REV	DATE	DETAILS
B	06.11.23	PLANNING ISSUE - Proposed extension reduced in size
A	21.09.23	PLANNING ISSUE - Updated following stage 03 review

MITCHELL ELEY GOULD

C. Brewer
12 Crab Tree Close
Malmesbury, Wiltshire, SN16 0AF
Proposed Plans - Ground & Site

PLANNING 09/2023 1:100@A3 RS KE

2327 AP(0)010 B

© MITCHELL ELEY GOULD ARCHITECTS
01225 789033
THE ICE HOUSE G/F NORTH OFFICE 124-126 WALCOT STREET BATH BA15BG

USE FIGURED DIMENSIONS ONLY

00 10 20 40 70