P03

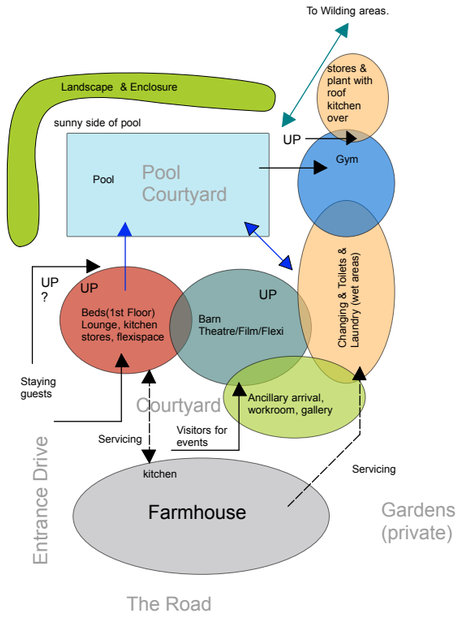

Concept Diagram

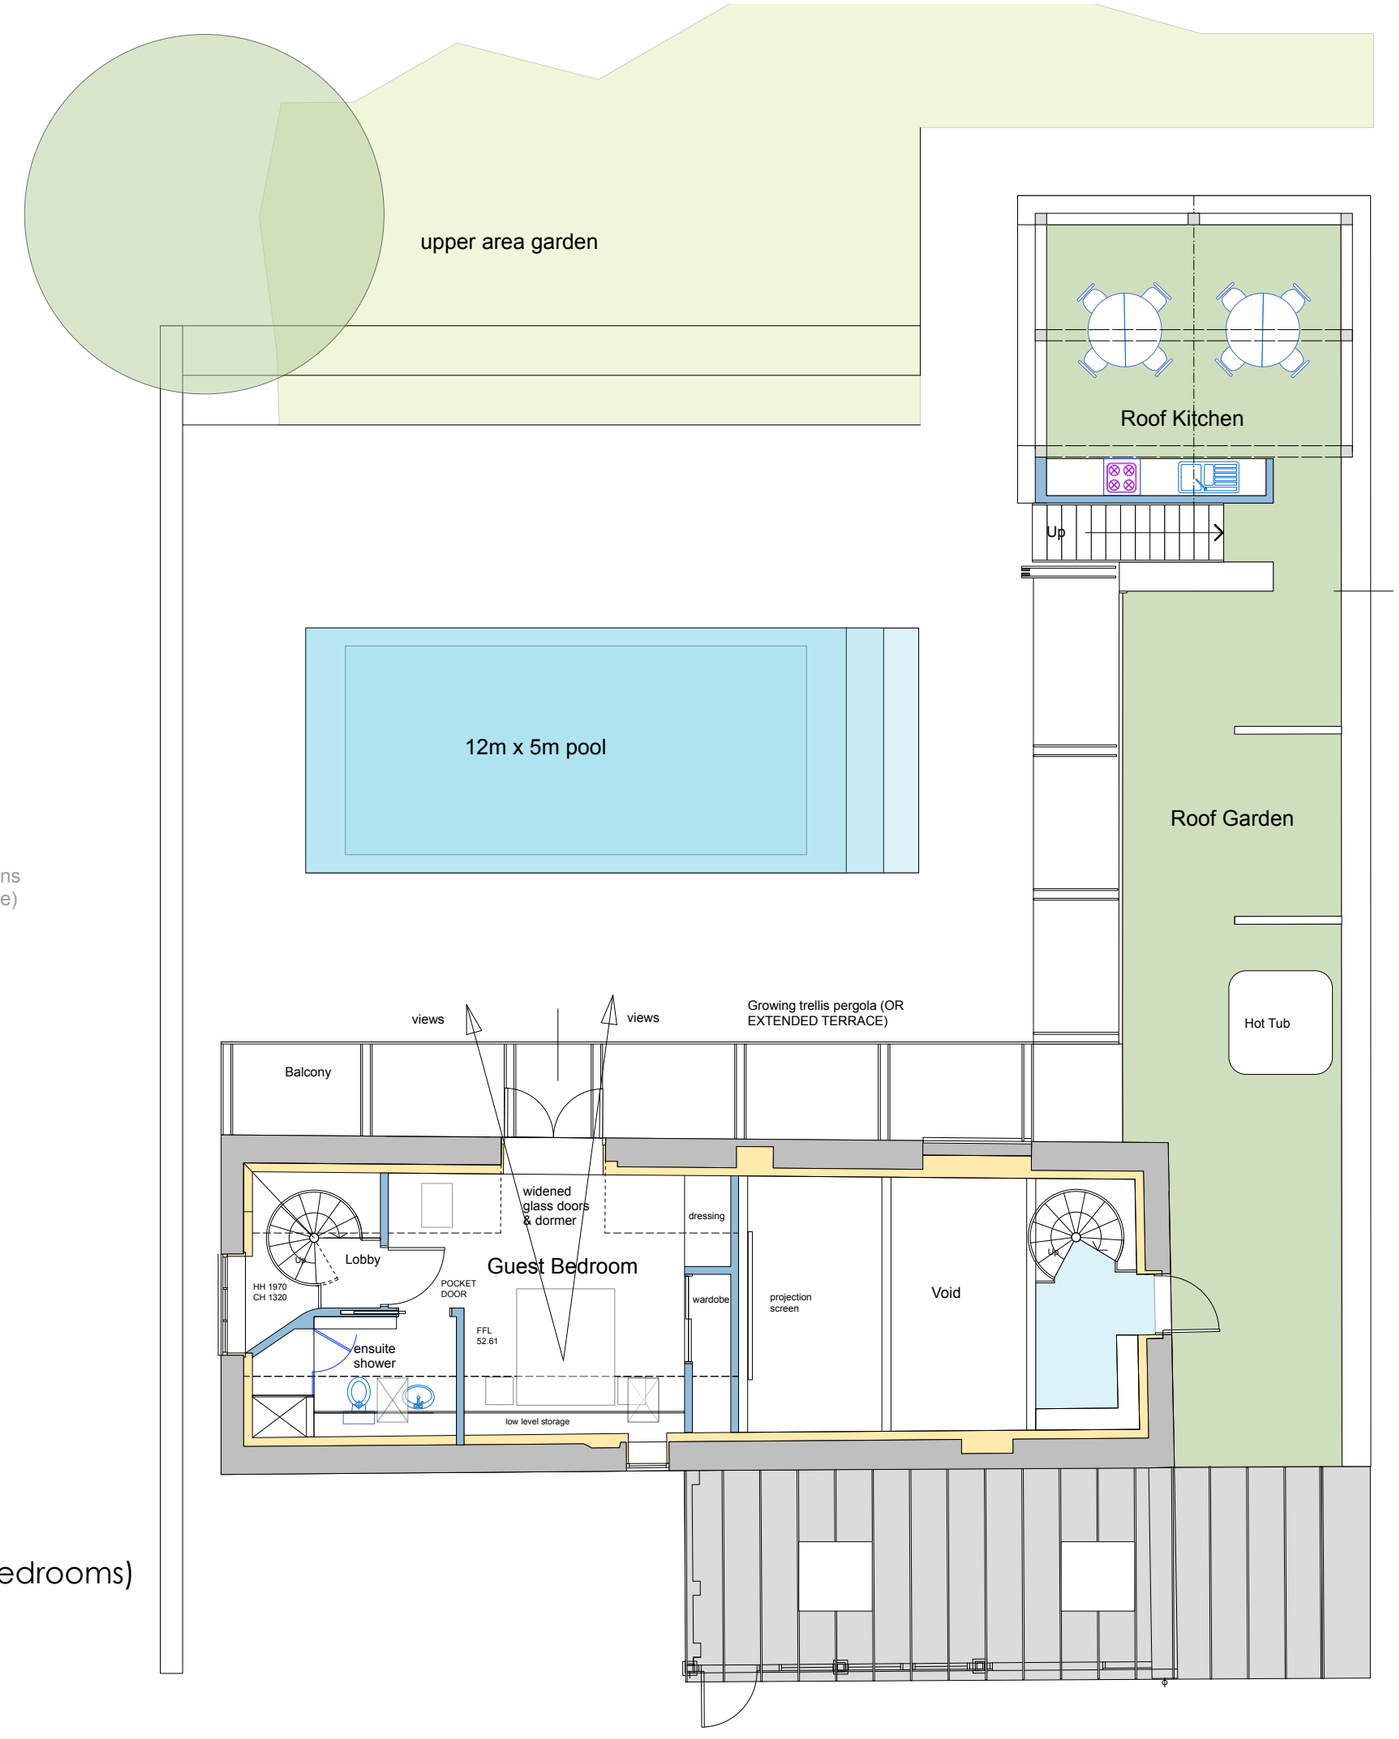

First Floor & Roof Plan(Guest Bedrooms)
1 50 @ A1; 1 100 @ A3

0 1 2 3 4 5m

Planning & LB

N

rev	date	drawn by	Comments

Client: Chris & Kate Jupe
Project: Hisolmley Barn, Dilton Marsh
Drawing: First Floor Plan & Section
Drawing number: 2022 - 15 - SK 03 Scale: 1: 100 @ A3
Revision drawn by: ME
Date: 2022/10/18 BIM Ref.

mark ellerby architects
Studio 18, Glove Factory Studios, 1 Brook Lane, Holt, Bradford on Avon. BA14 6RL
t +44 (0)2030 023970
m +44 (0)7522 613092
e markellerbyarchitect@gmail.com