P07

Planning & LB

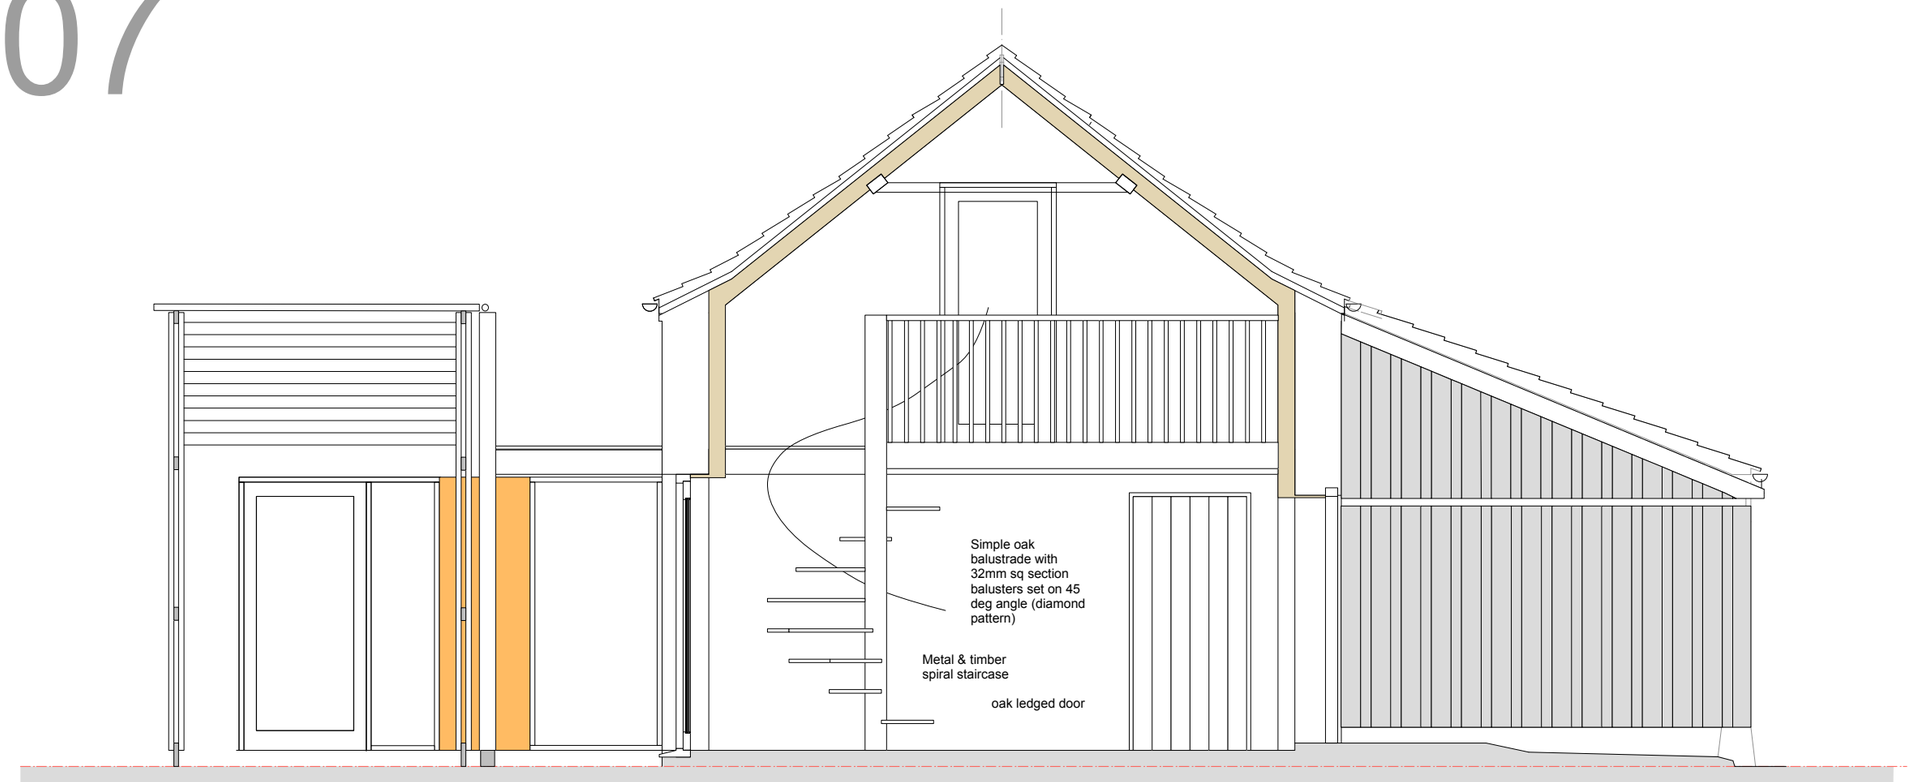

Section A - A Proposed 1 25 @ A1

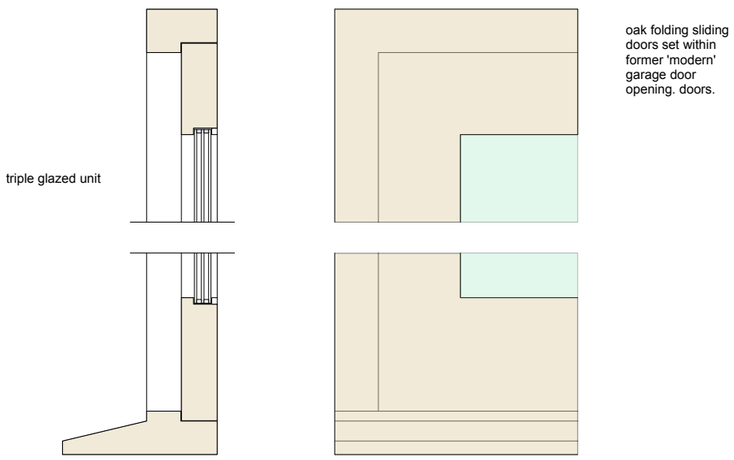

Door Details 1 5 @ A1



Part Elevation North West
Proposed 1 25 @ A1

N

rev	date	drawn by	Comments

Client: Chris & Kate Jupe

Project: Hisolmley Barn, Dilton Marsh

Drawing: Elevations proposed

Drawing number: 2022 - 15 - SK 05 Scale: 1: 100 @ A3

Revision drawn by: ME

Date: 2023/05/17 BIM Ref.

mark ellerby architects

Studio 18, Glove Factory Studios, 1 Brook Lane, Holt, Bradford on Avon. BA14 6RL

t +44 (0)2030 023970
m +44 (0)7522 613092
e markellerbyarchitect@gmail.com