

Grid Size
XxXm

AFTER FENCE INSTALLATION


Scale 1:200 @ A3

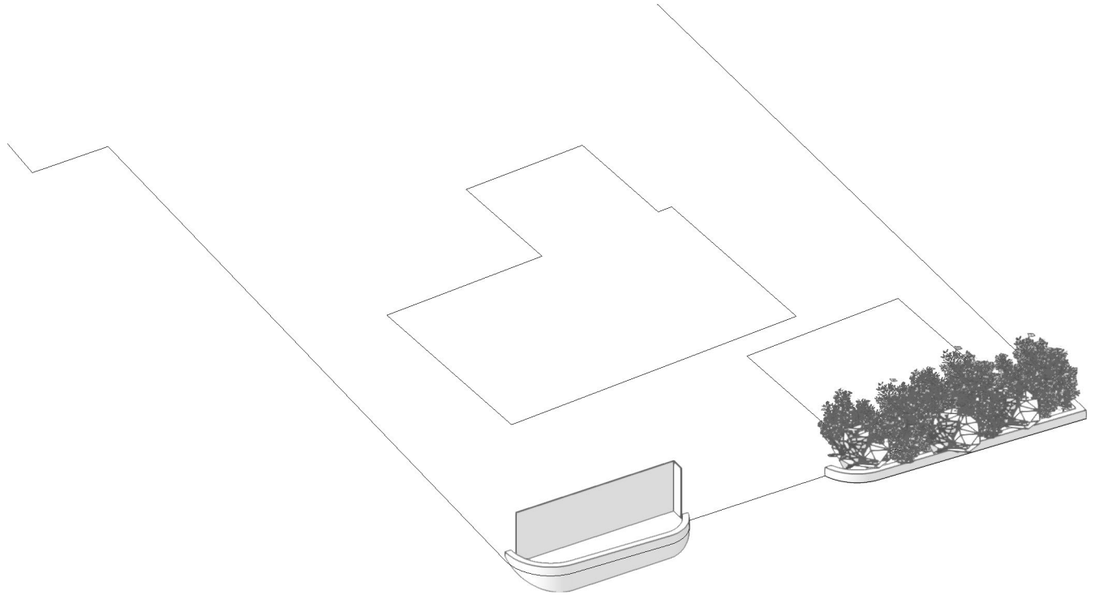


3D - Isometric BEFORE

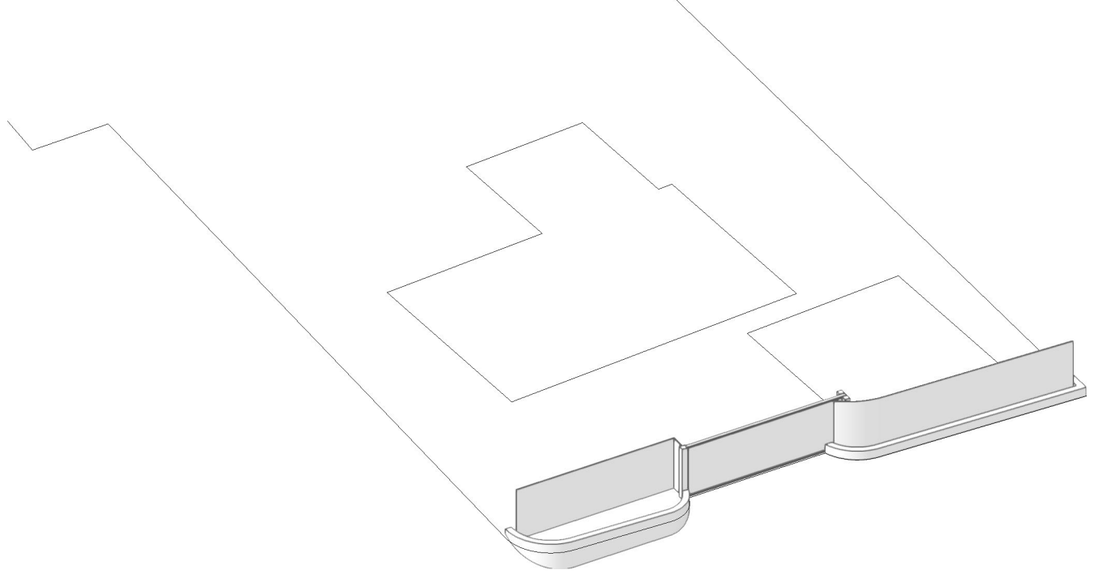

3D - Isometric AFTER

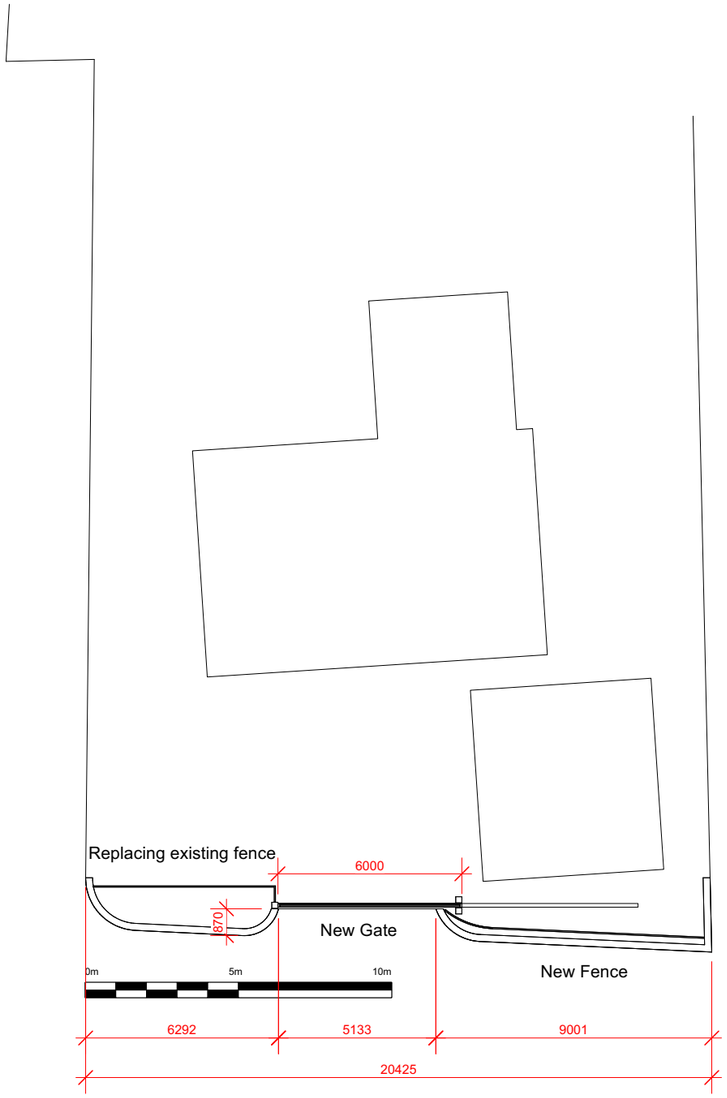

Plan

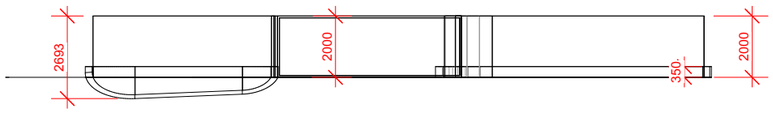

Front Elevation

Client: Adam Quinney	Project Name: Front Fence	Project No: 78422	Drawing Title: Elevations	Drawing No.: 101	Date: 03/11/2023

Designer	GP
Account Manager	AK