

Grid Size
XxXm

BEFORE FENCE INSTALLATION


Scale 1:200 @ A3

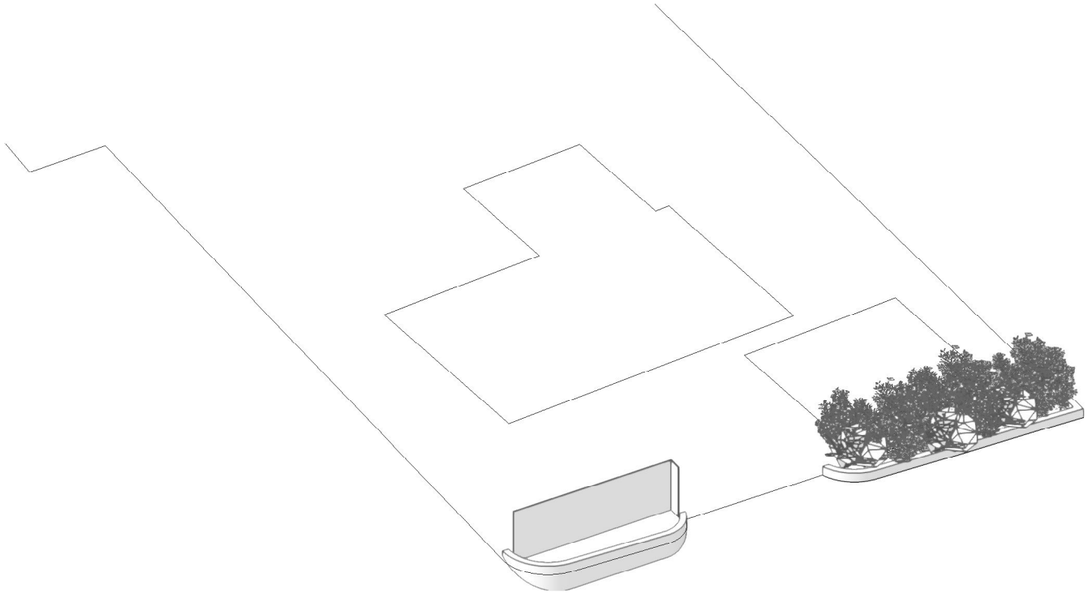


3D - Isometric BEFORE

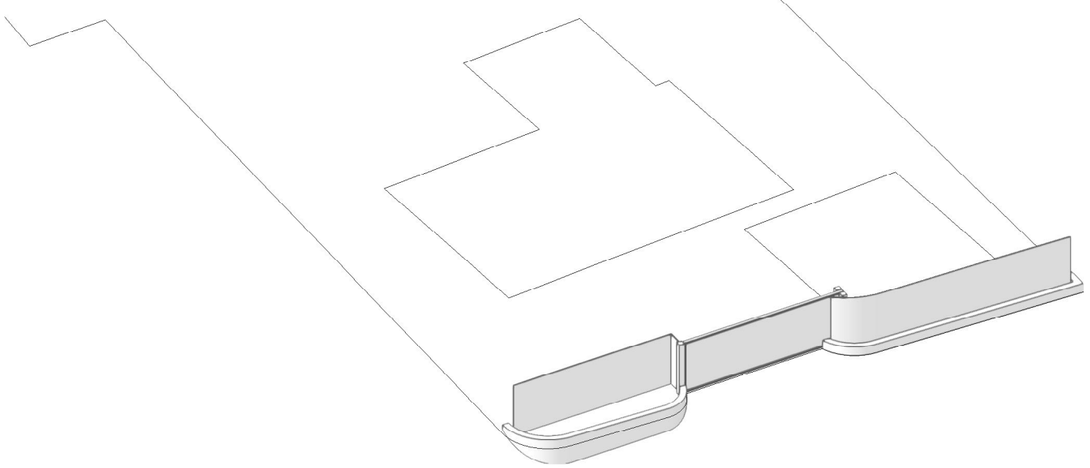

3D - Isometric AFTER

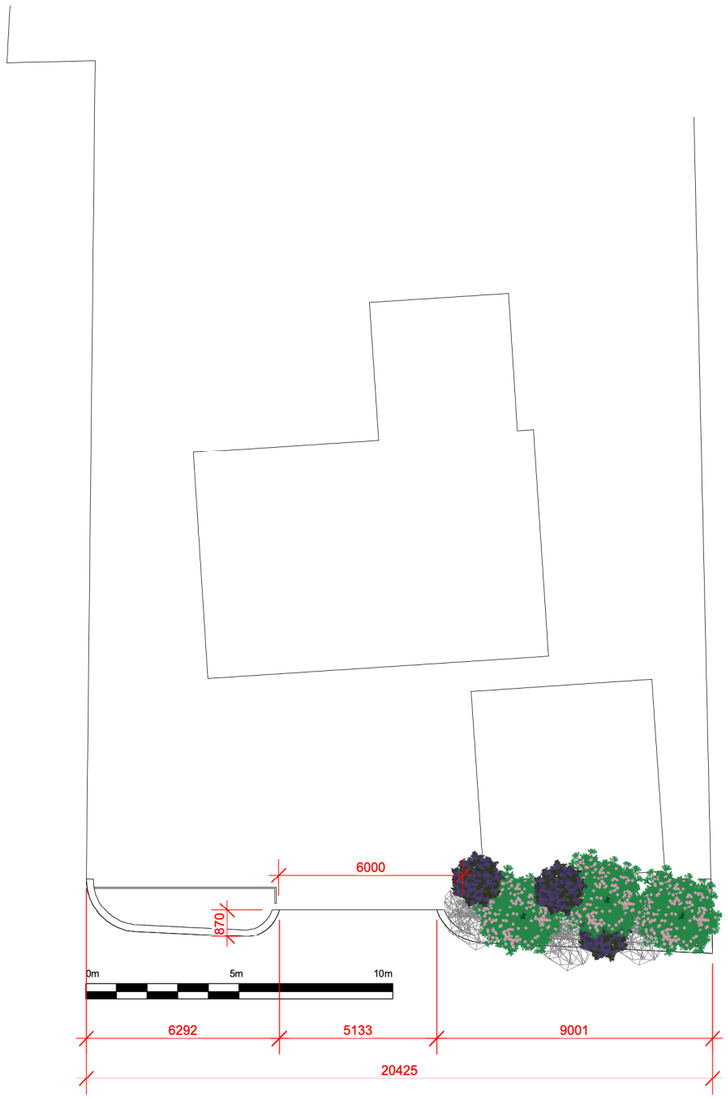

Plan

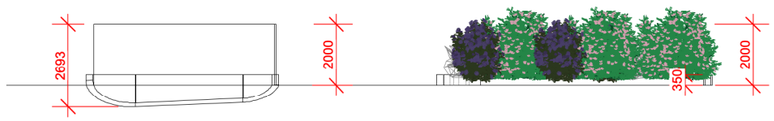

Front Elevation

					Designer: GP
					Account Manager: AK
Client: Adam Quinney	Project Name: Front Fence	Project No: 78422	Drawing Title: Elevations	Drawing No.: 100	Date: 03/11/2023