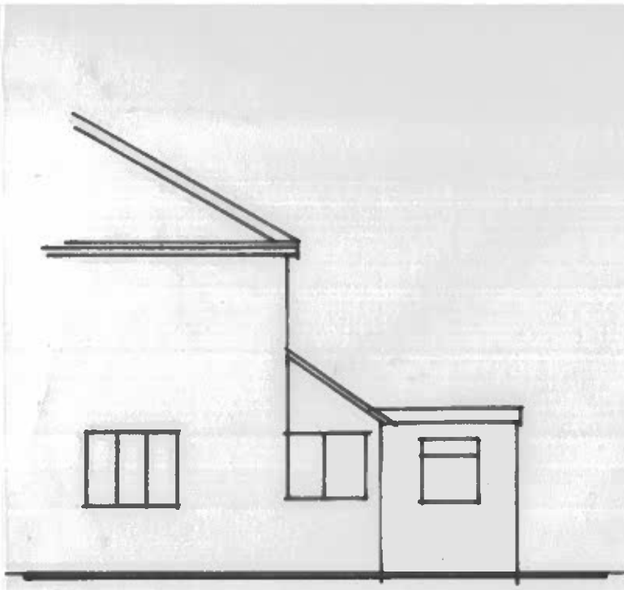

EXISTING SIDE

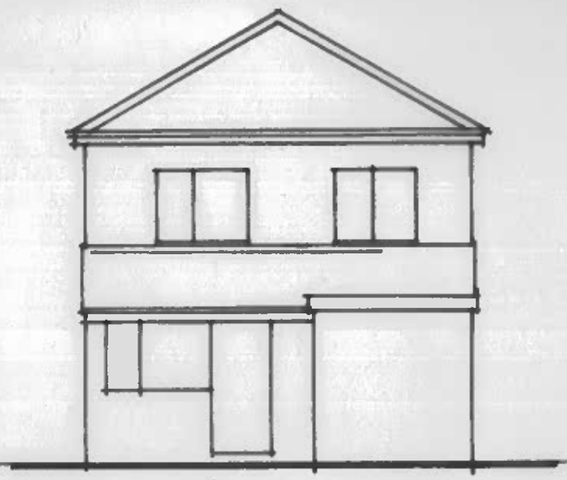

REAR

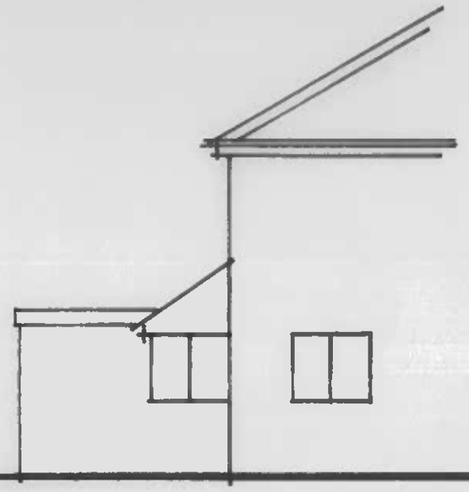

SIDE

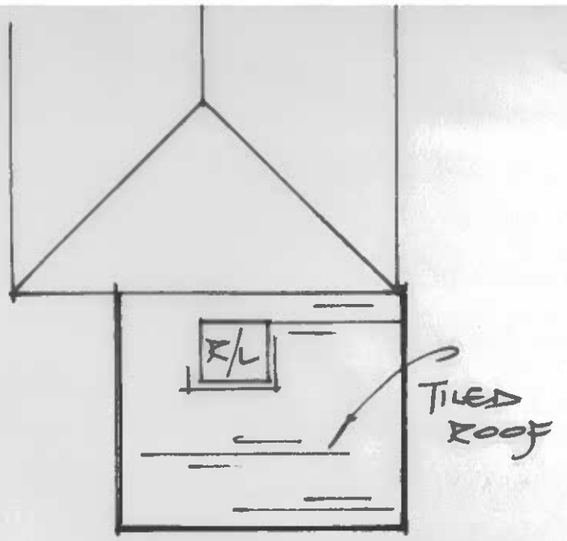

ROOF PLAN

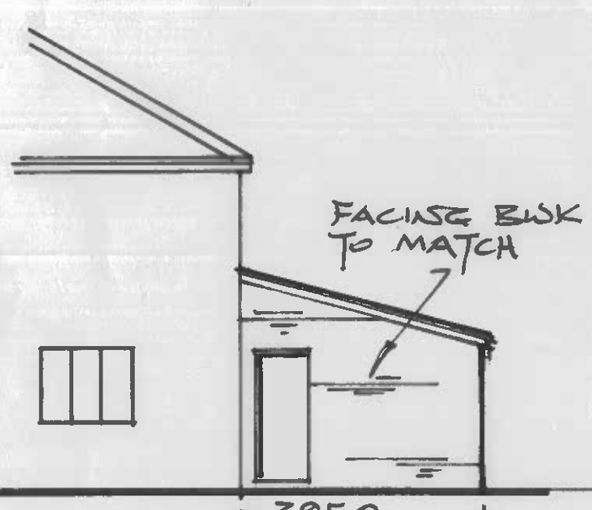

PROPOSED SIDE



REAR

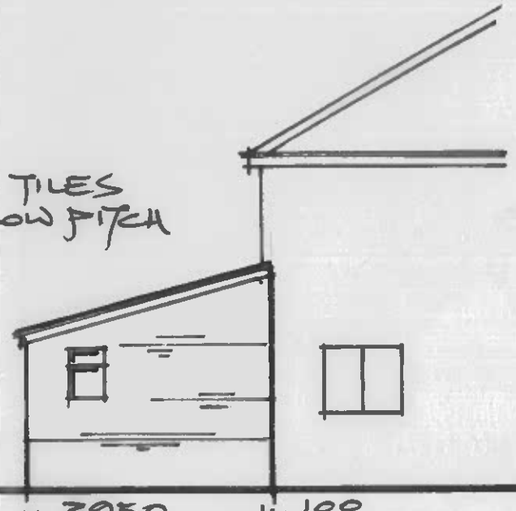

SIDE

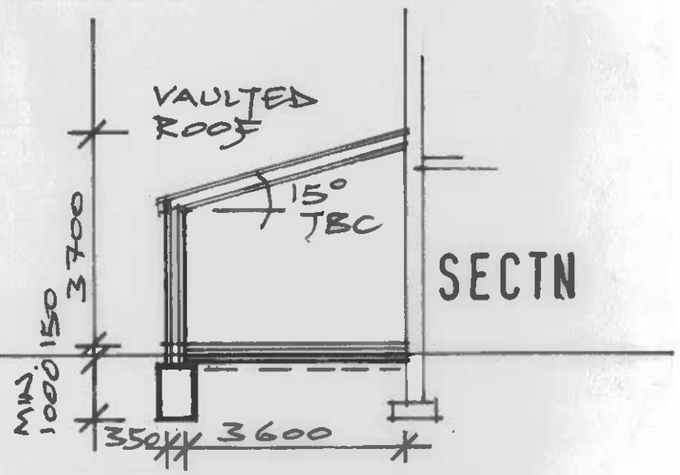

SECTN

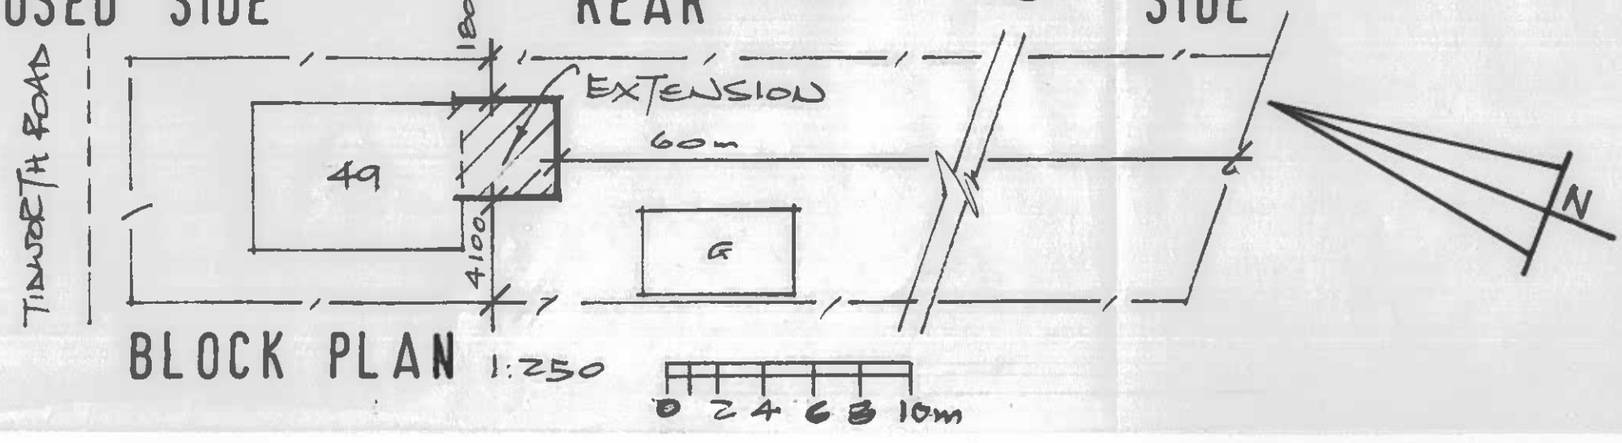

BLOCK PLAN 1:250

49 TIDWORTH ROAD LUDGERSHALL

1:100 OCT 2023

0 1 2 3 4 5 6 7 8m