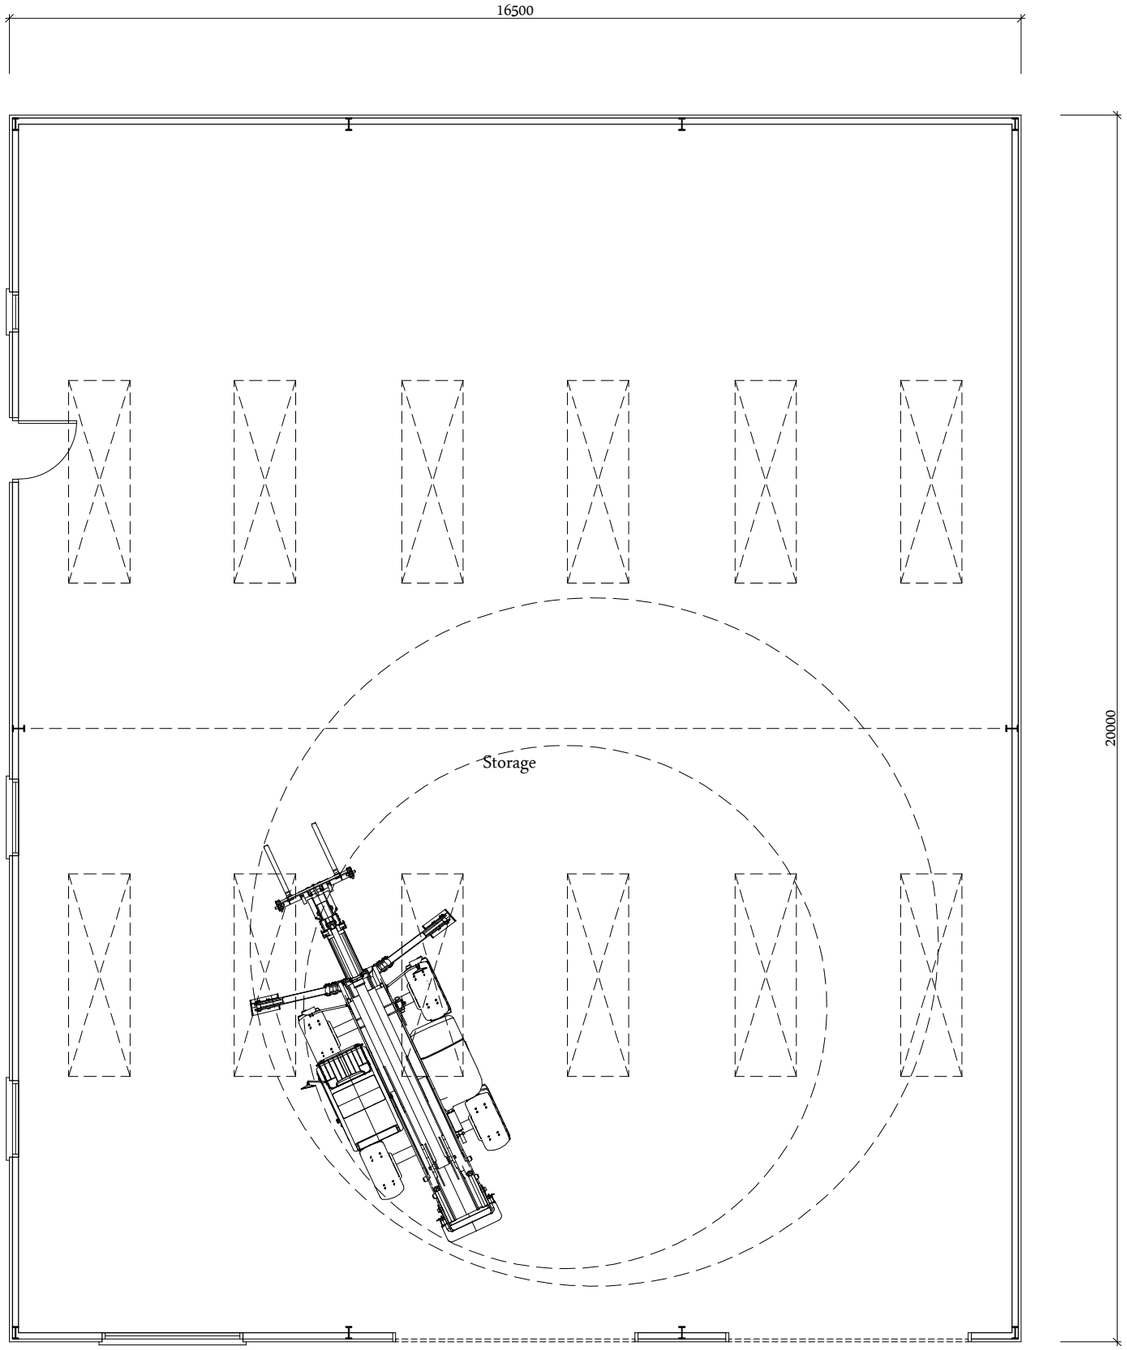

Ground Floor Plan

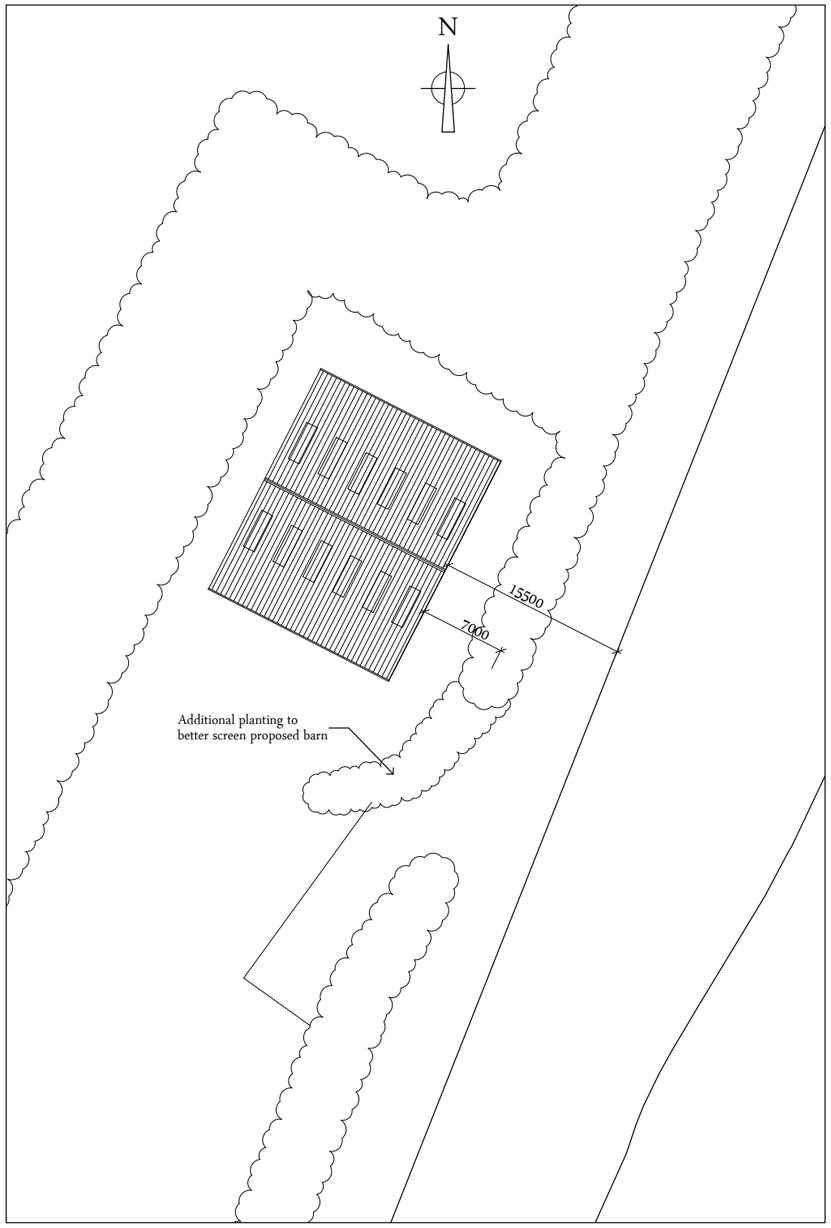

Proposed Site Plan

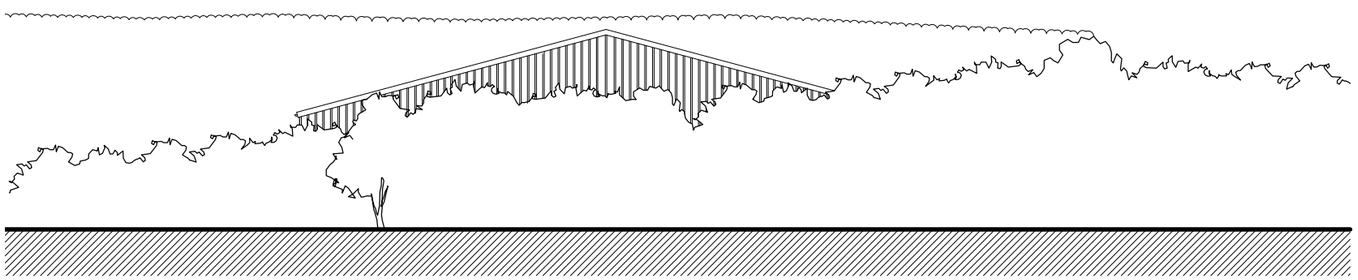

Street Elevation

NOTES:

1. This drawing is copyright of Larkham Design Ltd and must not be used without their permission.
2. This drawing has been produced to support a planning application and should not be used for any other purpose

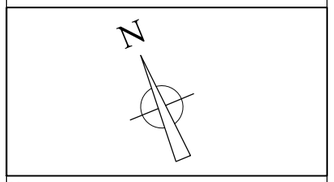

Metres
0 1 2 3 4 5

Scale Bar (1:100 at A3)

Rev	Amendment	Date
C	Building repositioned & additional planting added	14.09.23
B	Street Elevation added	06.09.23
A	Planning Issue	10.07.23

LARKHAM DESIGN LTD
ARCHITECTURAL SERVICES
Field View Barn, Longhedge, Salisbury, Wilts. SP4 6RS
Tel: 01722 322193 info@larkhamdesign.co.uk
www.larkhamdesign.co.uk

Client & Project Address:

Mr L Hibbs

The Wood Yard,
Amesbury Road,
Salisbury

Project Description:

Proposed Storage Unit

Drawing Title:

Proposed Floor Plan
& Site Plan

Scale: 1:100 & 1:500 at A3

Drawing Ref: 0810/PL/01

Rev: C