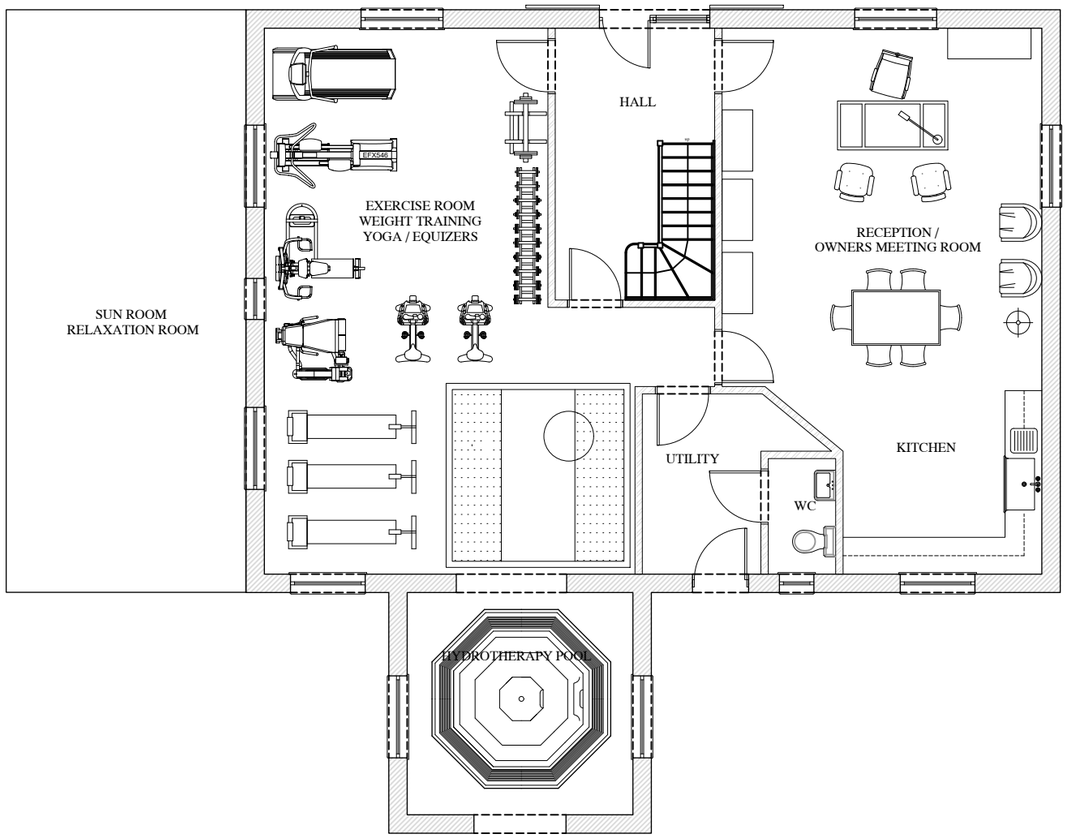

Ground Floor Plan

Scale 1:100

All dimensions to be checked on site

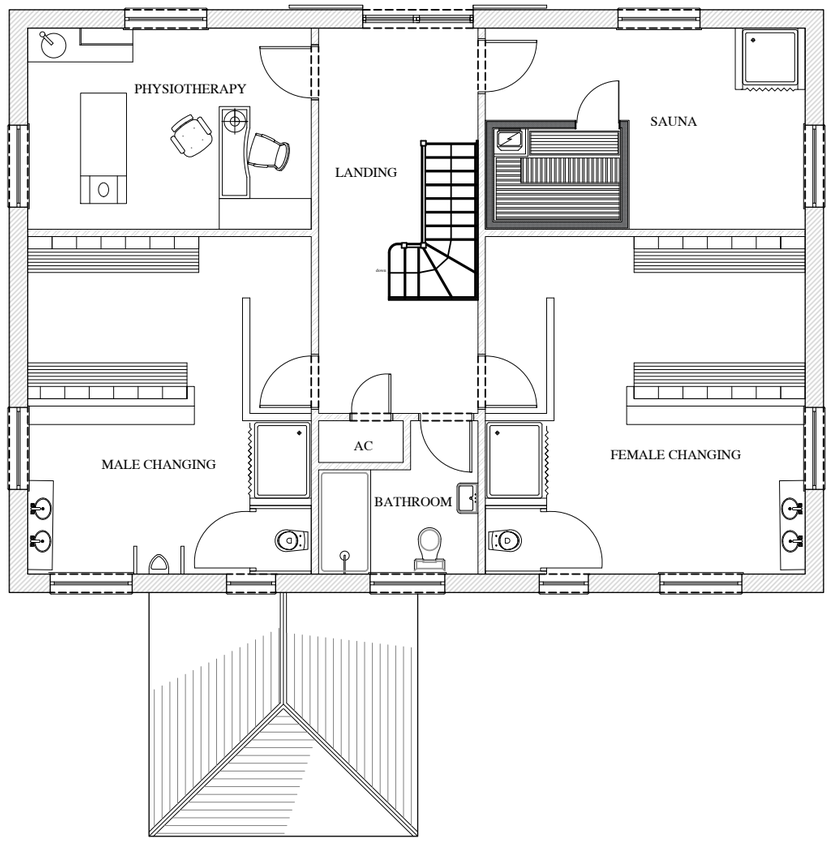

First Floor Plan

Scale 1:100

All dimensions to be checked on site



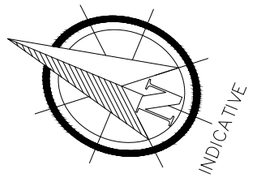

ALL DIMENSION TO BE CONFIRMED ON SITE

A 17.09.2020 Initial Issue

Revisions

Address
Conkwell Grange
Wiltshire
BA2 7FD

Project
Proposed Gym

Drawing Title
Proposed Plans
Ground Floor and First Floor

Scale
1:100 @ A3

Date
May 2021

Drawn by
MR

Checked by
MW

Contractors must check all dimensions on site
Only figured dimensions are to be worked from
Discrepancies must be reported immediately to the architect before proceeding
This drawing is copyrighted

Drawing Number
255-P01- GFP

Revision
A

Filename

WATSON BERTRAM & FELL
ARCHITECTS & SURVEYORS
6 OLD KING STREET
BATH - BA1 2JW
Telephone 01225 337 273
mail@wbf-bath.co.uk
www.wbf-bath.co.uk