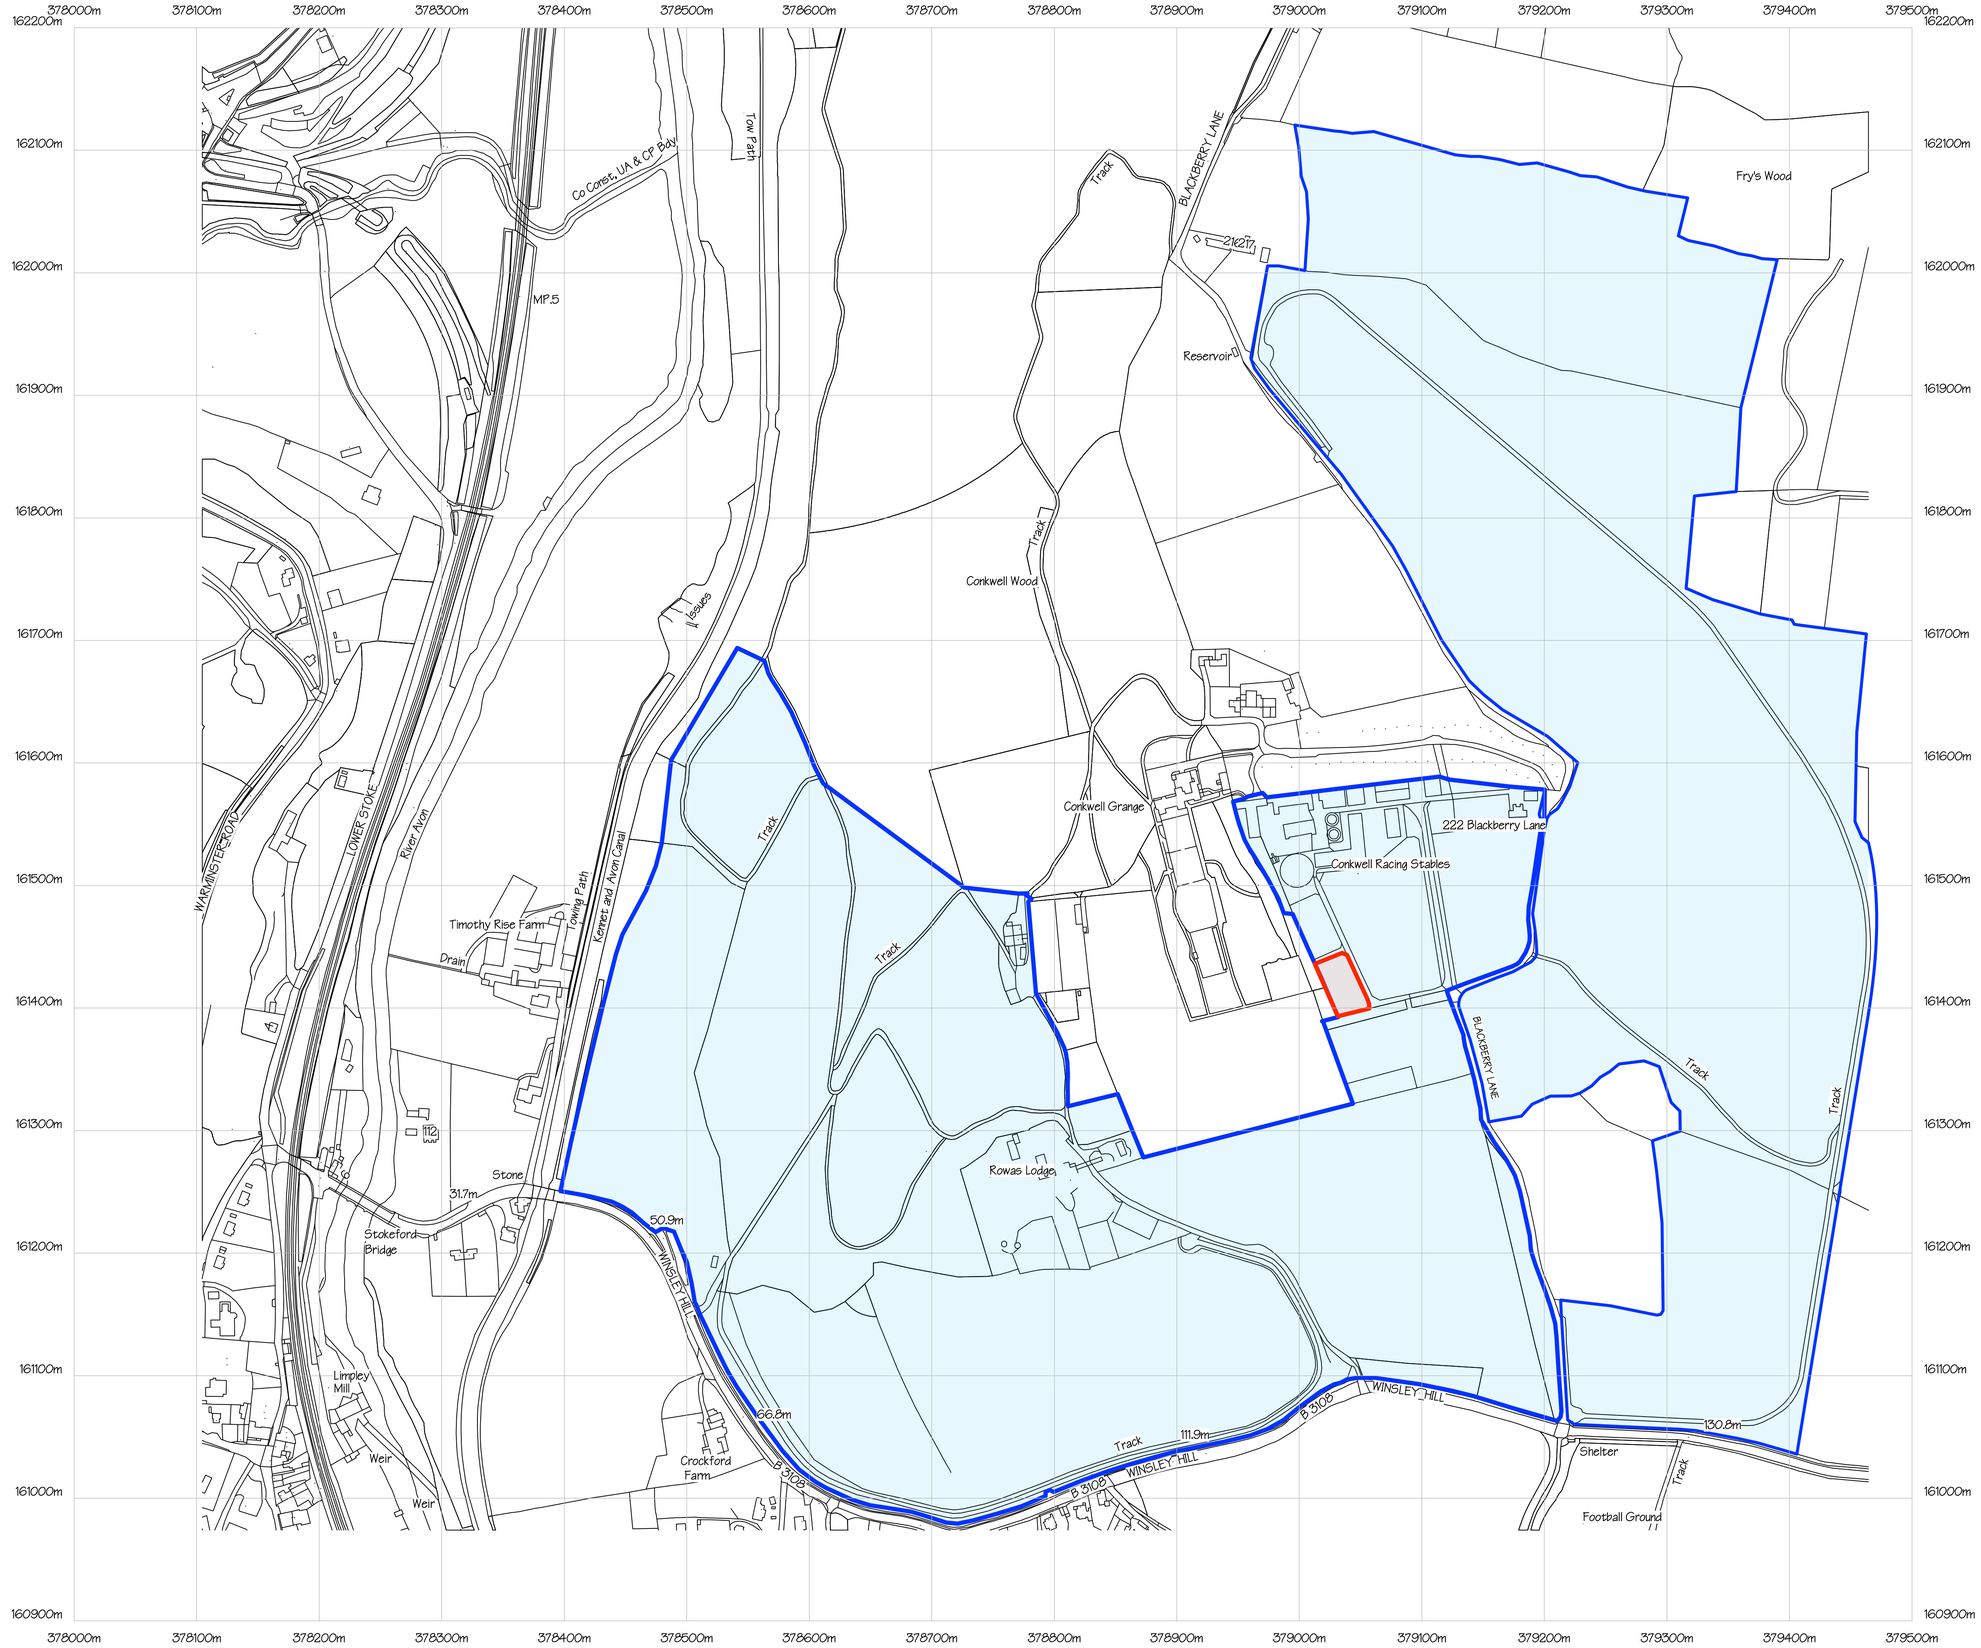

DRAFT ISSUE

NOTES

©Crown Copyright and database rights 2017 OS 100019980

REVISIONS

THIS DRAWING IS COPYRIGHT
ARCHITECT TO BE NOTIFIED OF DISCREPANCIES
DO NOT SCALE THIS DRAWING
CONTRACTORS MUST CHECK ALL DIMENSIONS ON SITE

LANDESIGN ASSOCIATES
THE OLD FORGE, 26, LOWER SOUTH WRAXALL,
BRADFORD-ON-AVON, WILTSHIRE, BA15 2RZ.
CHARTERED LANDSCAPE ARCHITECTS
TEL/FAX: (01225) 866735
OFFICE@LDACONSULT.CO.UK
WWW.LDACONSULT.CO.UK

CLIENT

NEIL MULHOLLAND RACING LTD

PROJECT

CONKWELL RACING STABLES
WILTSHIRE
BA3 6HD

DRAWING TITLE

PROPOSED GYM FACILITY
SITE LOCATION

SCALE

1 : 2500 @ A1

DATE

MARCH 2021

DRAWING NUMBER

1080.2.03