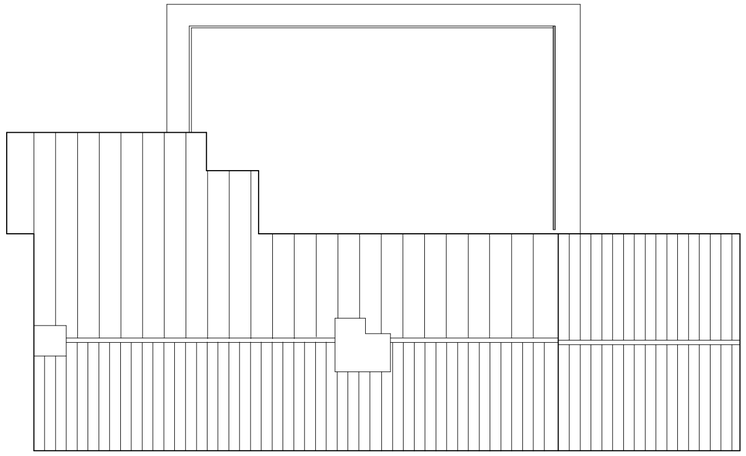

Roof Plan 1:100

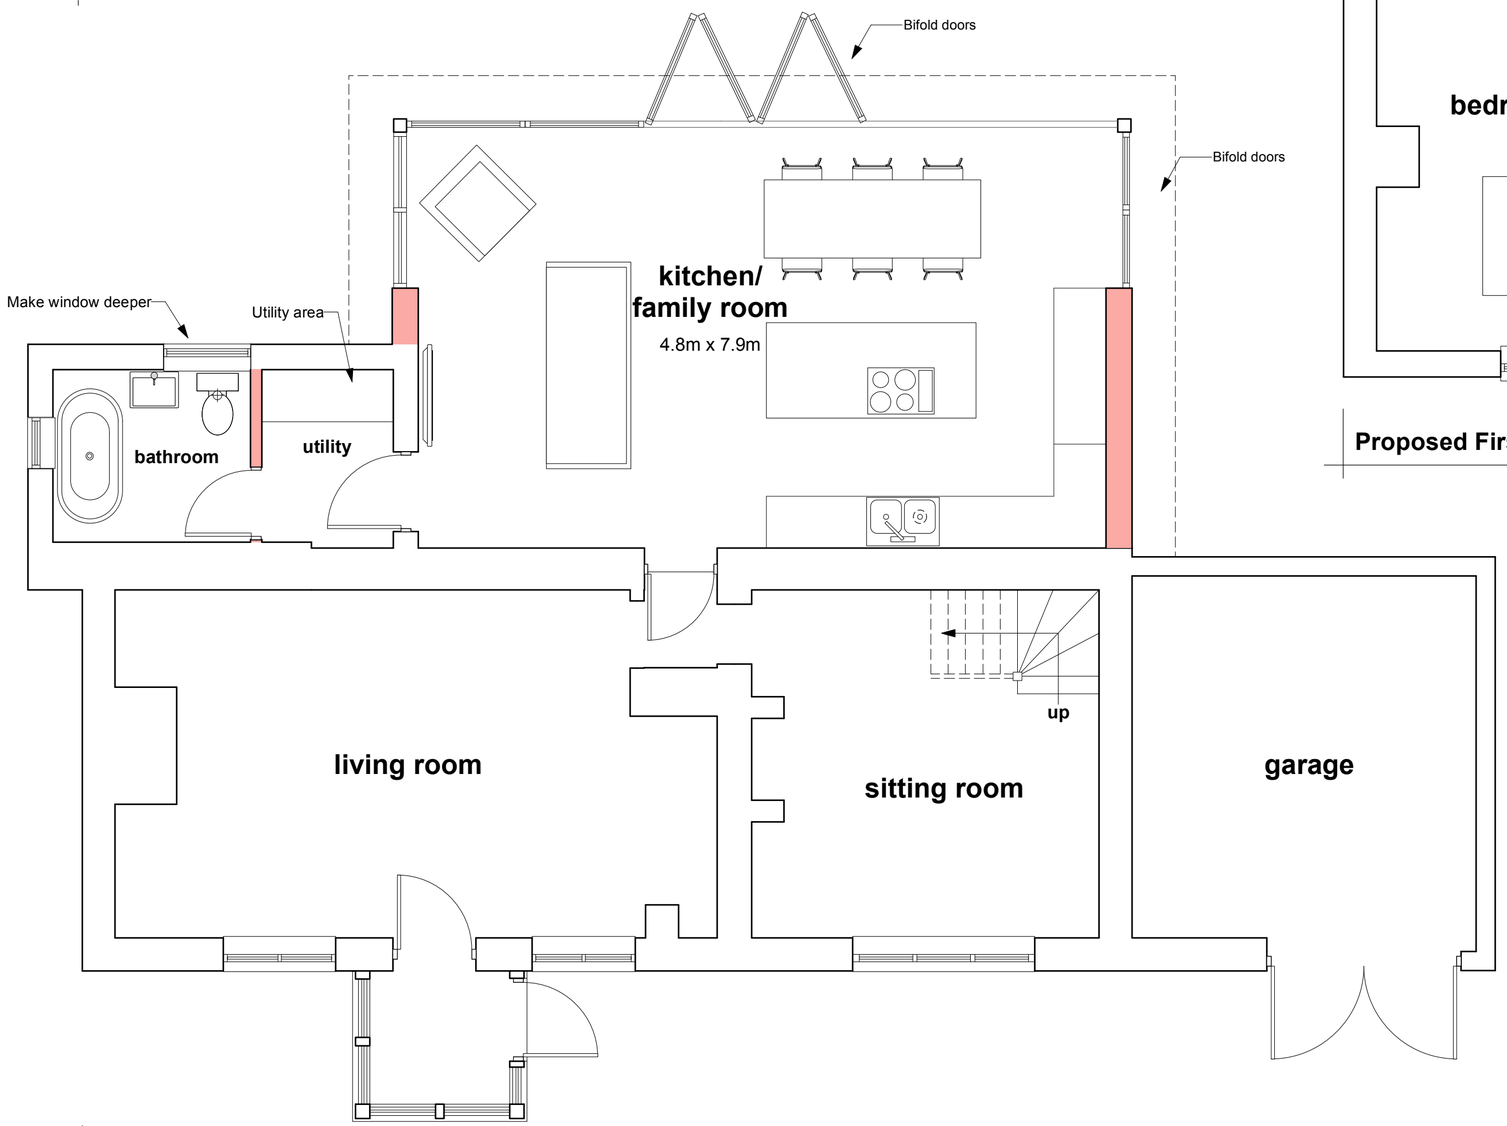

Proposed Ground Floor 1:50

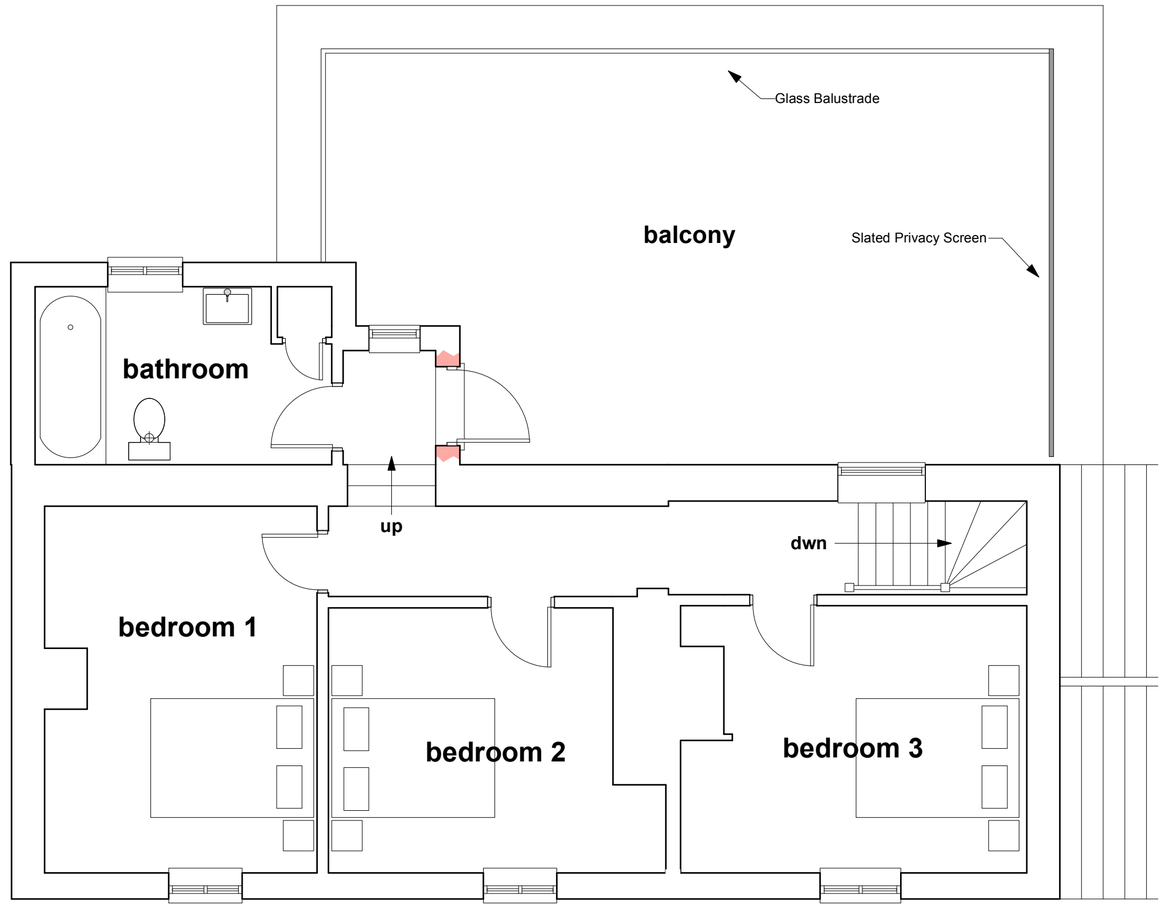

Proposed First Floor 1:50

0 .5 1.0 2.0 3.0 4.0 5.0
1:100

0 .5 1.0 2.0 3.0
1:50

Job Title

Proposed Extension to The forge 139 Foxholes Crocketon

Drawing Title

Proposed Ground Floor First Floor and Roof Plan

Peter Withey
Architectural Designer
123 Clay Street Crockerton
Warminster Wiltshire BA12 8AG
Tele 01985 841111 e-mail witheydesign@btconnect.com

Scale 1:50 1:100@A2 Date: Nov 2023

Drawing No 1182/2