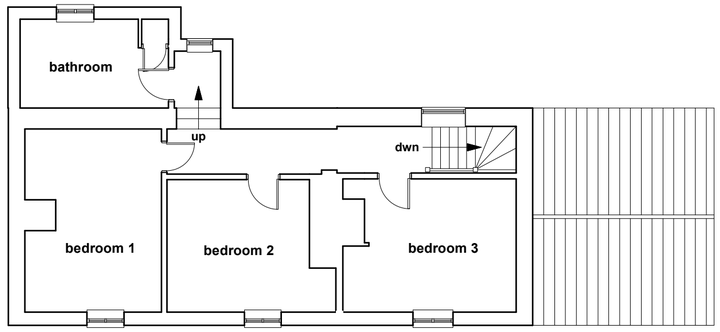

First Floor Plan 1:100



West Elevations 1:100



South Elevations 1:100

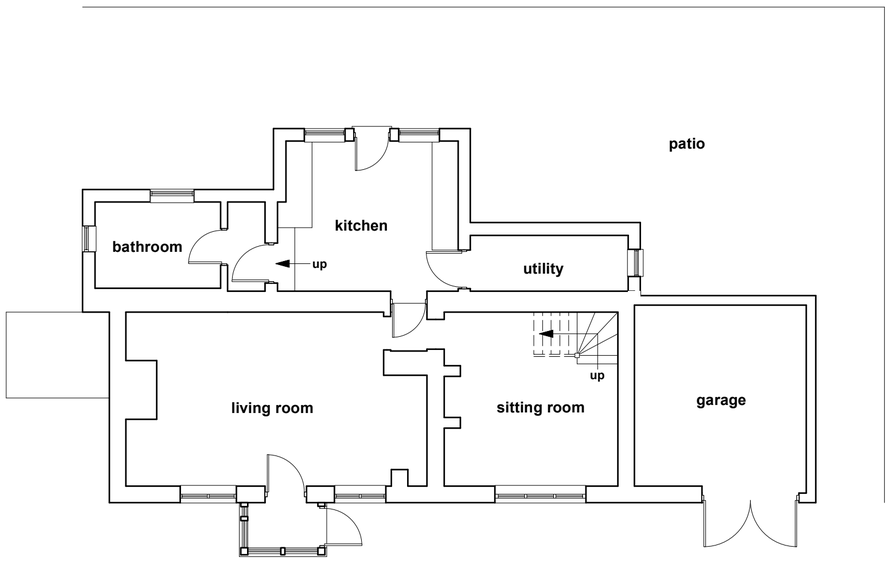

Ground Floor Plan 1:100

0 .5 1.0 2.0 3.0 4.0 5.0
1:100



North Elevations 1:100

Job Title

Proposed Extension to The forge 139 Foxholes Crocketon

Drawing Title

Existing Floor Plans and Elevations

Peter Withey
Architectural Designer
123 Clay Street Crockerton
Warminster Wiltshire BA12 8AG
Tele 01985 841111 e-mail witheydesign@btconnect.com

Scale 1:50 1:100@A2 Date: Nov 2023

Drawing No 1182/1