

West Elevations 1:100

0 .5 1.0 2.0 3.0 4.0 5.0

1:100



South Elevations 1:100

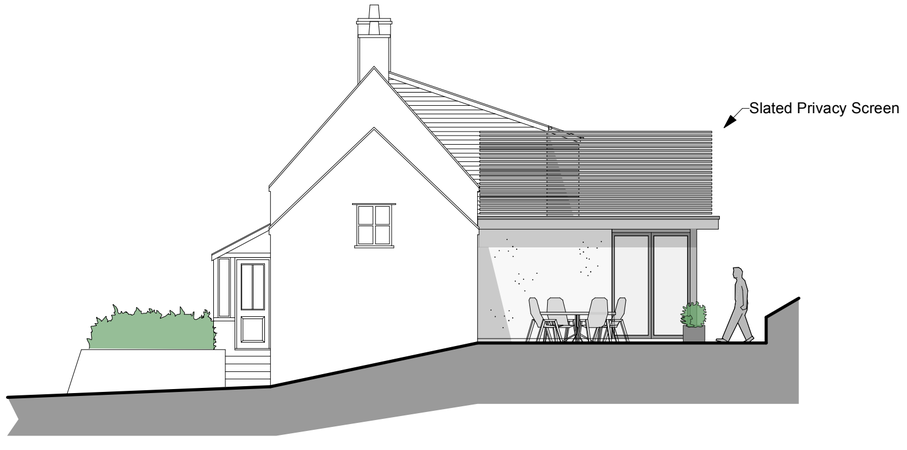

North Elevations 1:100

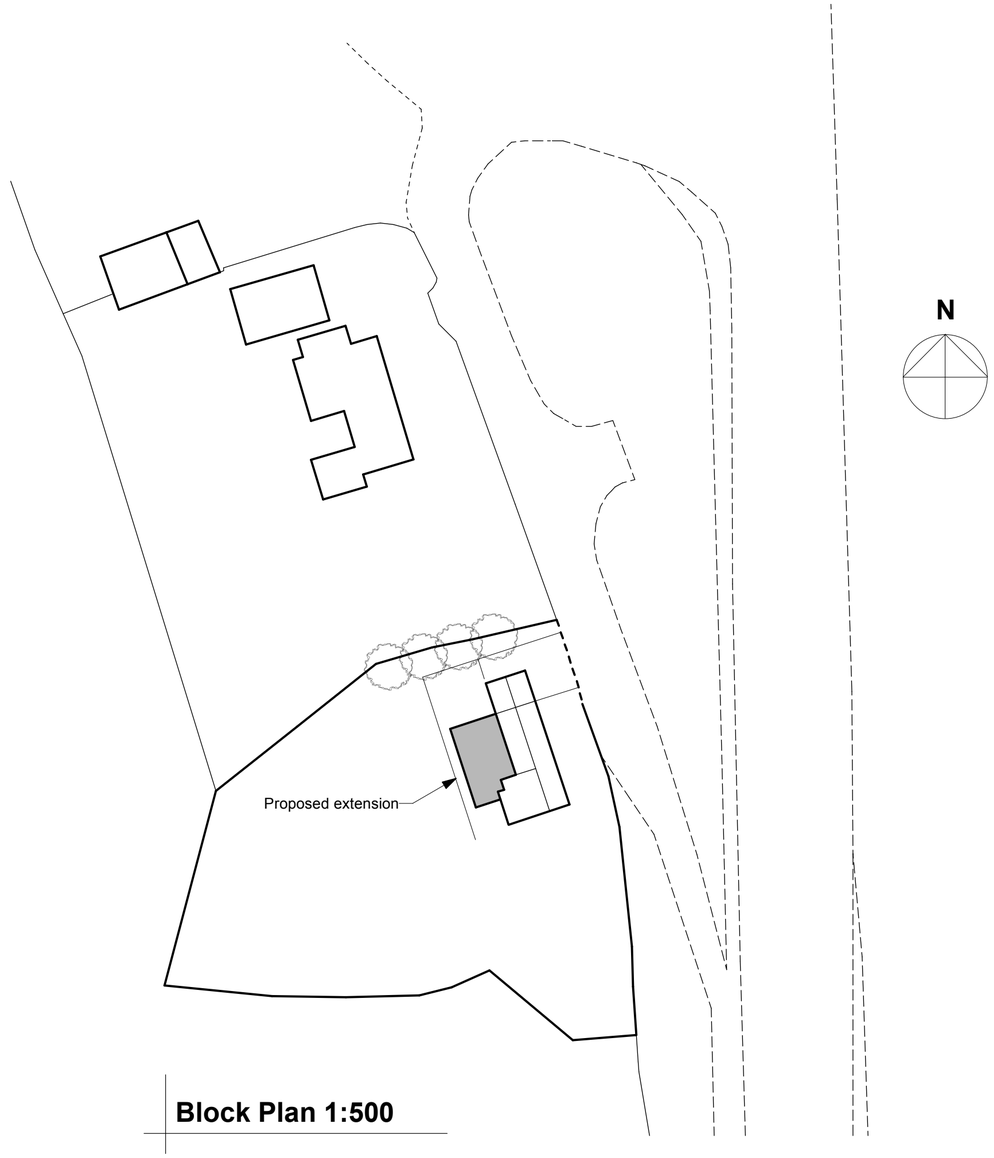

Block Plan 1:500

0 5 10 20 25

1:500

Job Title

Proposed Extension to The forge 139 Foxholes Crocketon

Drawing Title

Proposed Elevations and Block Plan

Peter Withey
Architectural Designer
123 Clay Street Crockerton
Warminster Wiltshire BA12 8AG
Tele 01985 841111 e-mail witheydesign@btconnect.com

Scale 1:5001:100@A2 Date: Nov 2023

Drawing No 1182/4