

© THIS DRAWING IS THE COPYRIGHT OF MICHAEL LYONS ARCHITECTURE AND MUST NOT BE COPIED, USED OR DISCLOSED WITHOUT PRIOR PERMISSION.


N

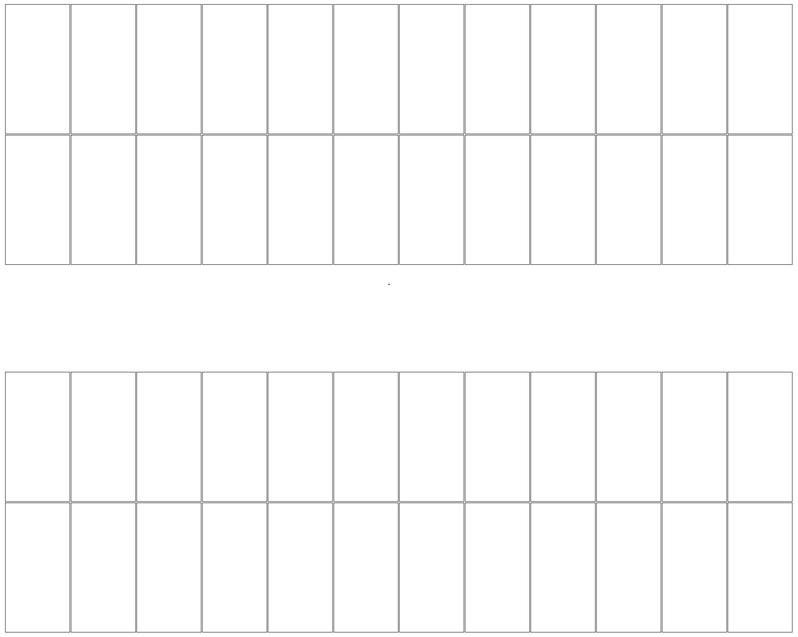

Proposed Solar Array
Plan

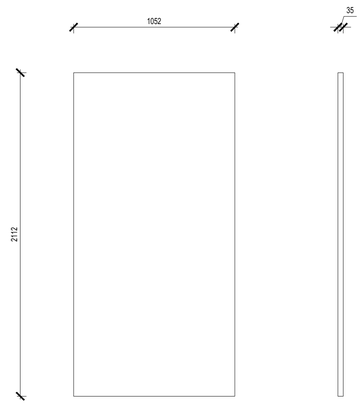

Proposed Solar Array
Individual Panel
1:20@A1

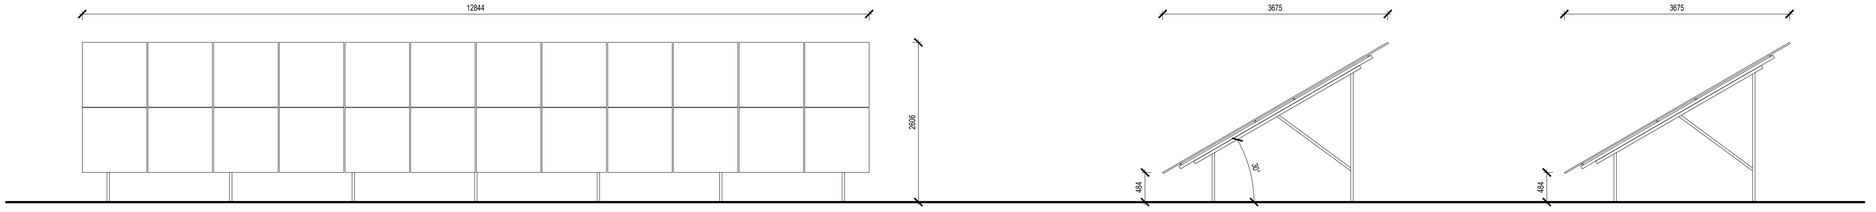

Proposed Solar Array
Long Elevation

Proposed Solar Array
Short Elevation

SCALE IN METRES [1:500 @ A1 & 1:1000 @ A3]

0 10 20 30 40 50

Revisions

Michael Lyons Architecture
1 Manor Farm Barns
Burcombe Lane, Burcombe
Salisbury, SP2 0EJ
Tel: 01722 743186
info@mlarchitecture.co.uk

Project:
Jervoise Farm
Blandford Road
Salisbury, SP5 4LN

Drawing:
Proposed Solar Array

Drawing No: **623/SK.02**

Scale: 1:50 @ A1
1:100 @ A3

Origination Date: Nov 2023

Drawn by: PR
Issued by:
Approved by:

☒ For Approval
☐ For Information
☐ Construction
☐ For Comment
☐ Tender
☐ As Built