
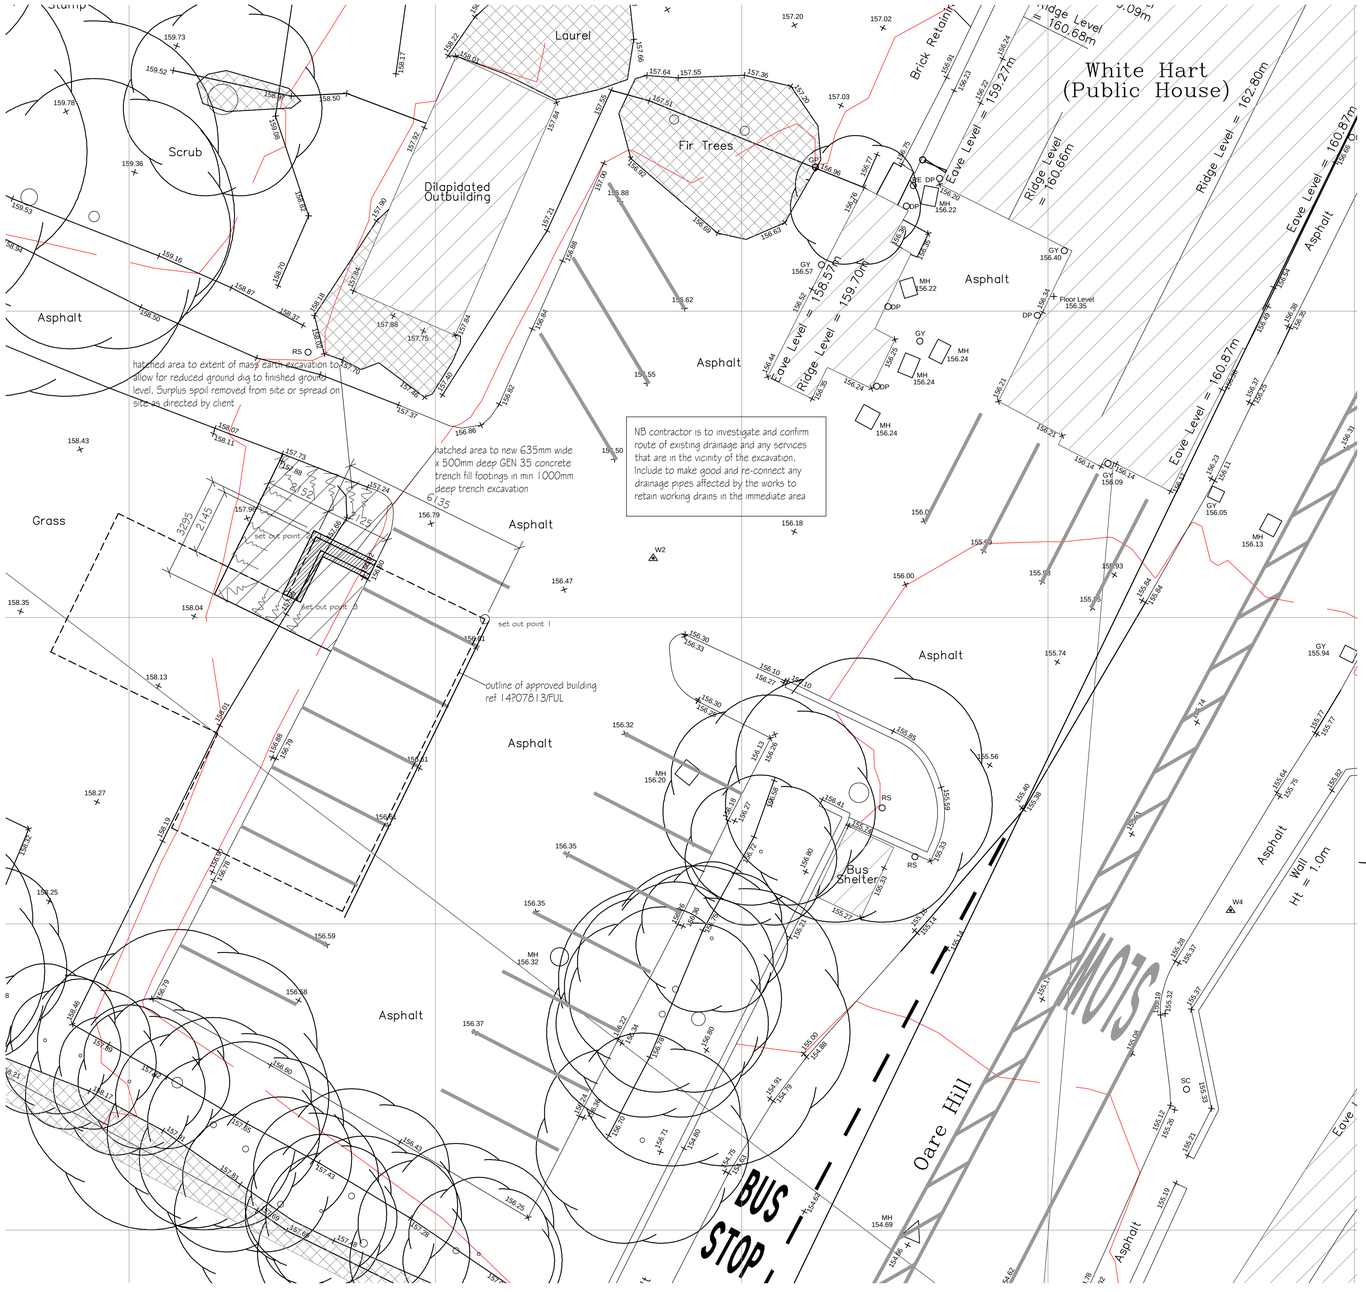



SITE PLAN scale 1 : 100

0m 1m 2m 3m 4m 5m

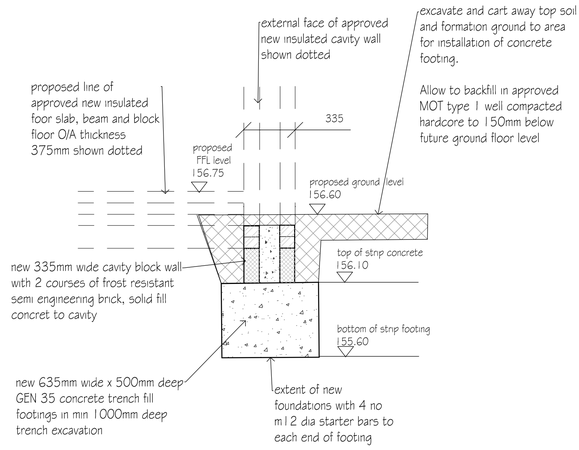


FOOTING DETAIL scale 1 : 20

0m 1m

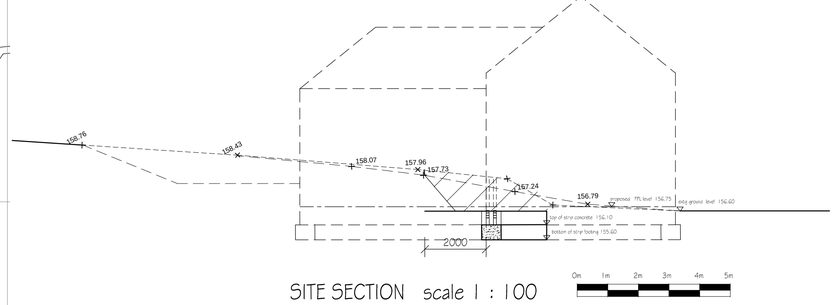

SITE SECTION scale 1 : 100

0m 1m 2m 3m 4m 5m

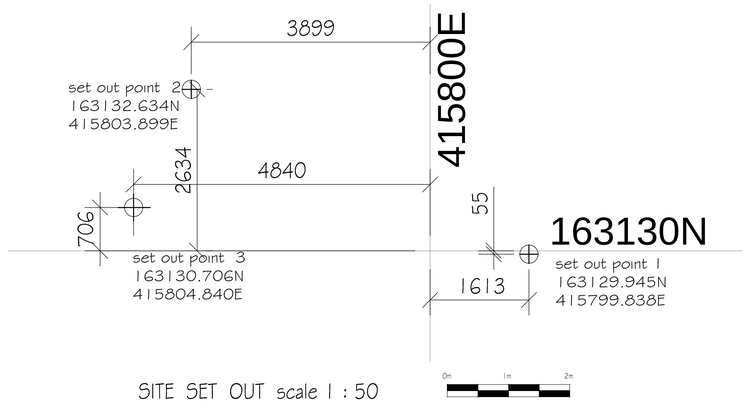

SITE SET OUT scale 1 : 50

0m 1m 2m

revisions	initial	date
-	-	-

Contractors, Sub Contractors and Suppliers are to check all relevant dimensions and levels of site and buildings before commencing any shop drawings or building work.

This drawing is copyright and may not be reproduced in any part of form without the written consent of Fowler Architecture and Planning

project
THE WHITE HART
Oare

drawing
site plan and foundation detail

scale	drawn by	date
1:100 50 10 @A1	j-ht	July'17

drawing no	rev
150701- 200	-

FOWLER ARCHITECTURE • AND PLANNING •
19 High Street
Pewsey
Wiltshire
SN9 5AF
tel (01672) 569444
enquiries@faap.co.uk