



south west elevation

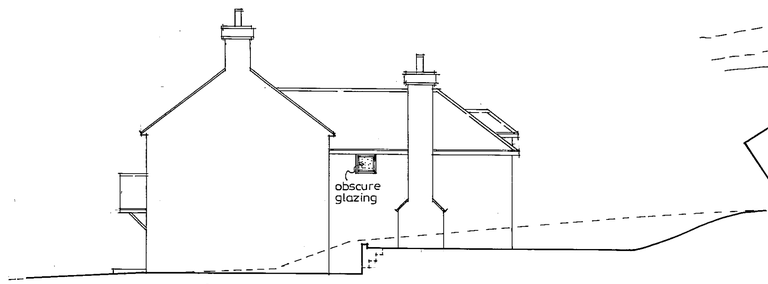


north east elevation

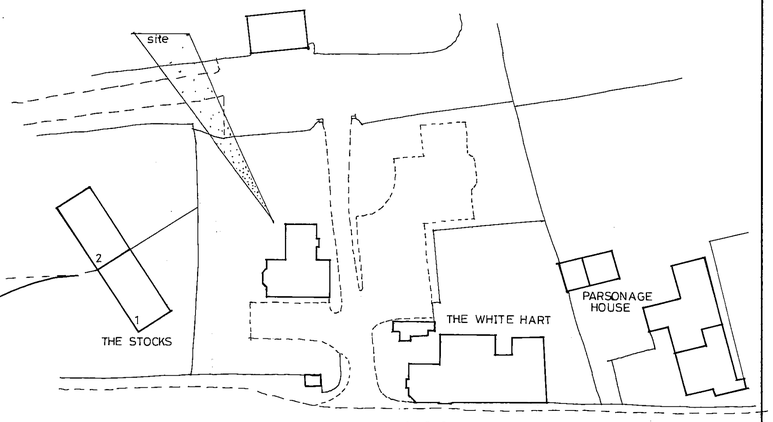


block plan AS PROPOSED SCALE 1:500

0m 10m 20m 30m

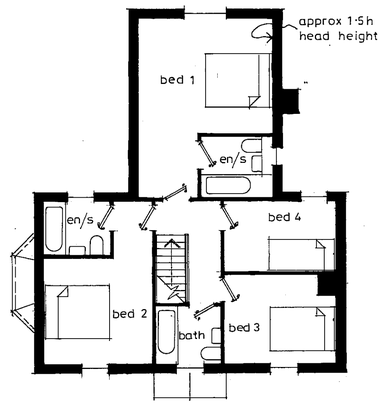


first floor plan

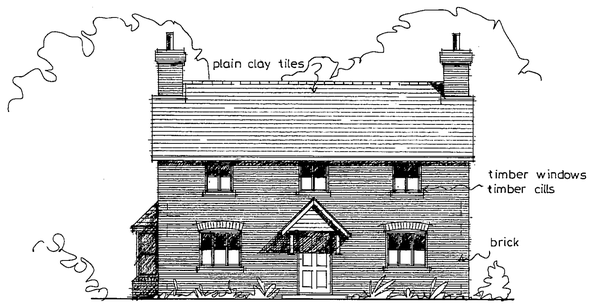

south east elevation
SCALE 1:100




north west elevation

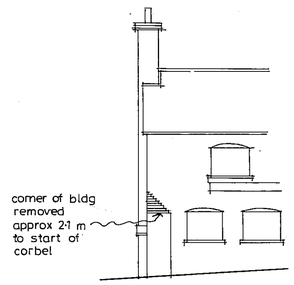


south east elevation
SCALE 1:100 PART OF EXG. WHITE HART PUB

0m 2m 4m 6m

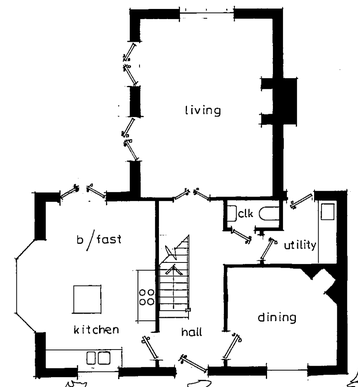

ground floor plan SCALE 1:100

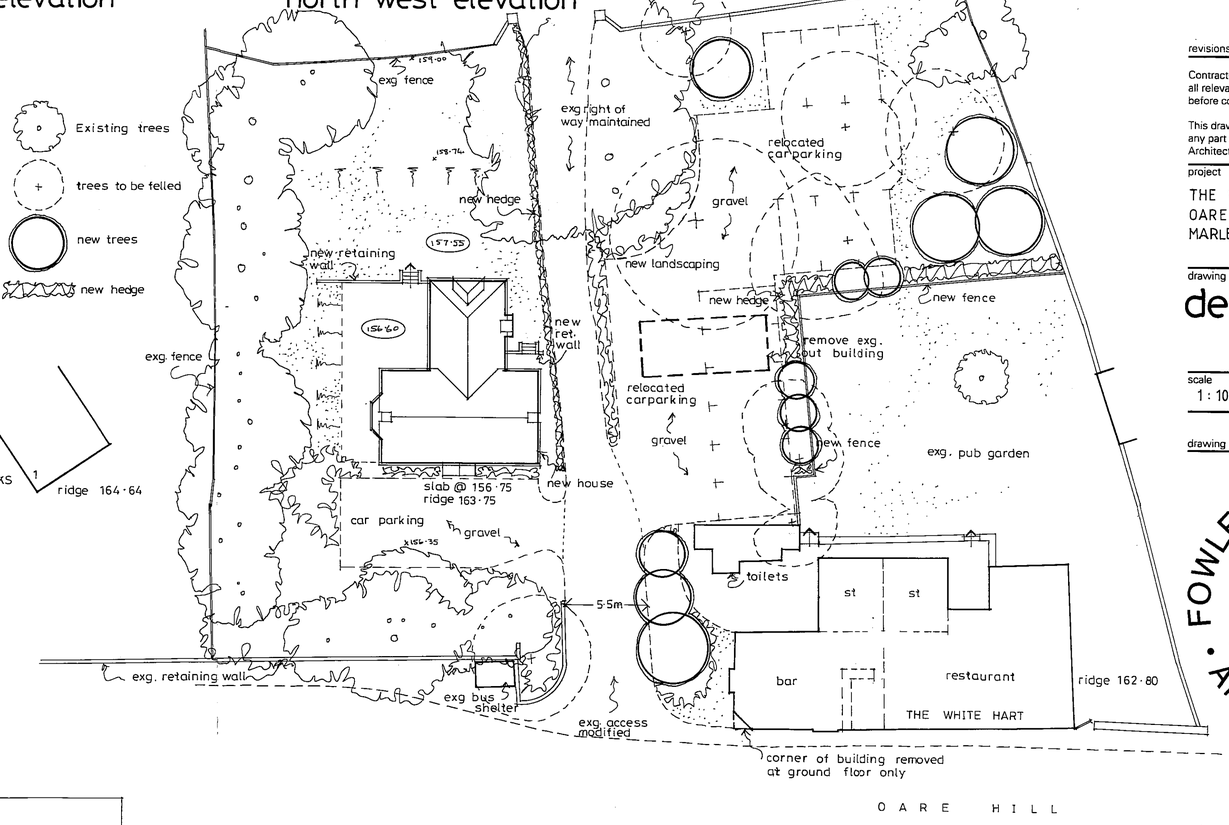

site plan SCALE 1:200

0m 2m 4m 6m 8m 10m



street scene SCALE 1:200

revisions date

Contractors, Sub Contractors and Suppliers are to check all relevant dimensions and levels of site and buildings before commencing any shop drawings or building work.

This drawing is copyright and may not be reproduced in any part or form without written consent of Fowler Architecture and Planning.

project

THE WHITE HART
OARE
MARLBOROUGH

drawing

design scheme

scale 1:100 1:200 1:500 date

drawing no 090705~02

FOWLER ARCHITECTURE AND PLANNING
19 High Street
Pewsey
Wiltshire
SN9 5AF
Tel: 01672 569444
Fax: 01672 569488
enquiries@fowlerarchitectureandplanning.co.uk