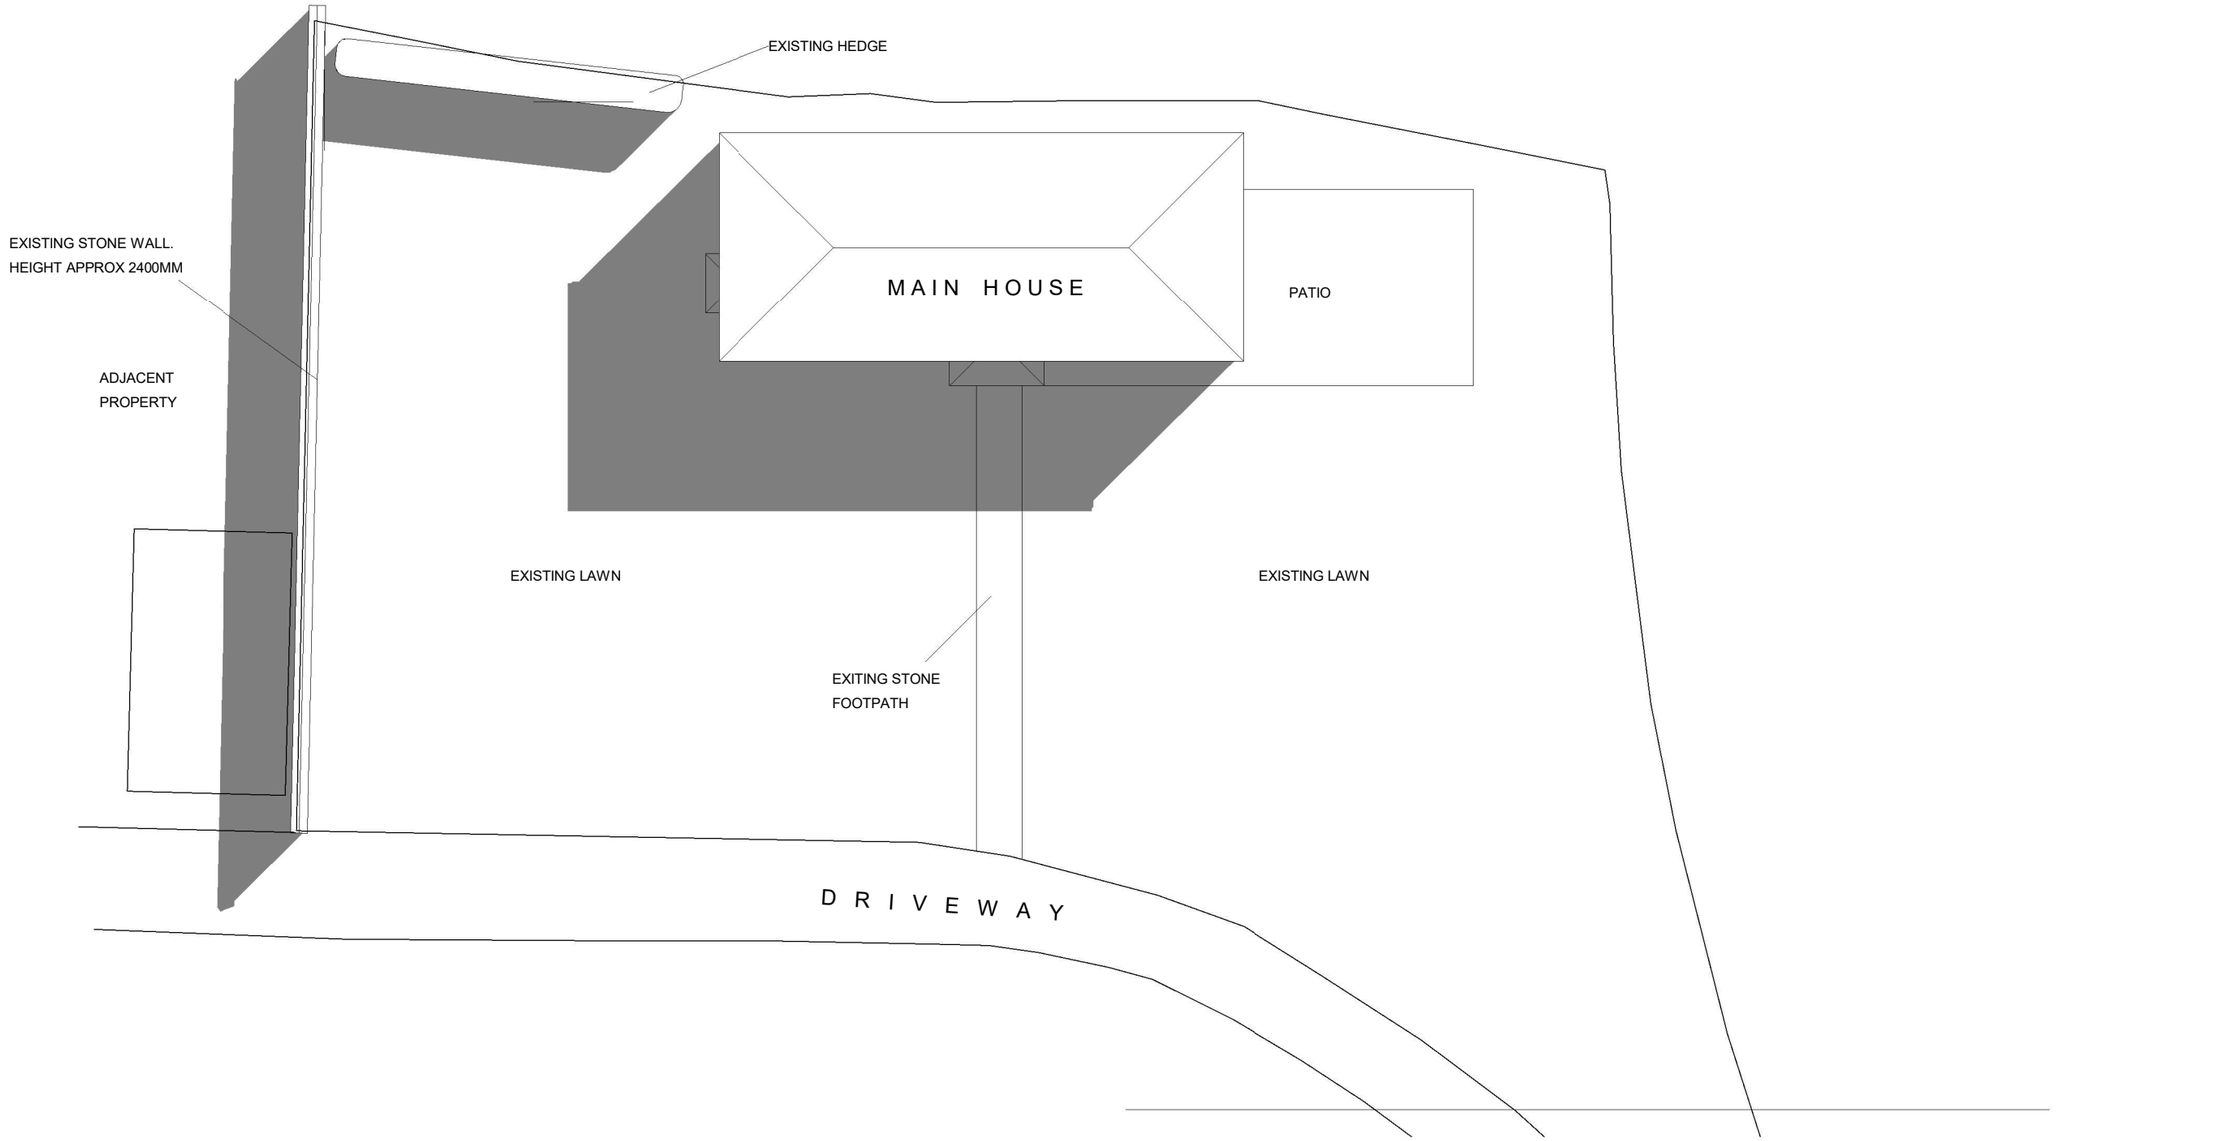


PLANNING BY DESIGN
FROM CONCEPT TO COMPLETION

ALL DIMENSIONS TO BE VERIFIED ON SITE
THIS DRAWING IS NOT FOR CONSTRUCTION

Rev

Riverside Cottage
BA12 0QU

EXISTING SITE PLAN

Date	20.10.2023	Scale @ A3 1:200	No. 03
By	JL		
Drwg ref:	RiversideCottageExistingSitePlanV1		