Proposed Materials:
Walls: Render
Flat roof: Ply membrane (to match existing)
Windows: Double glazed (to match existing)

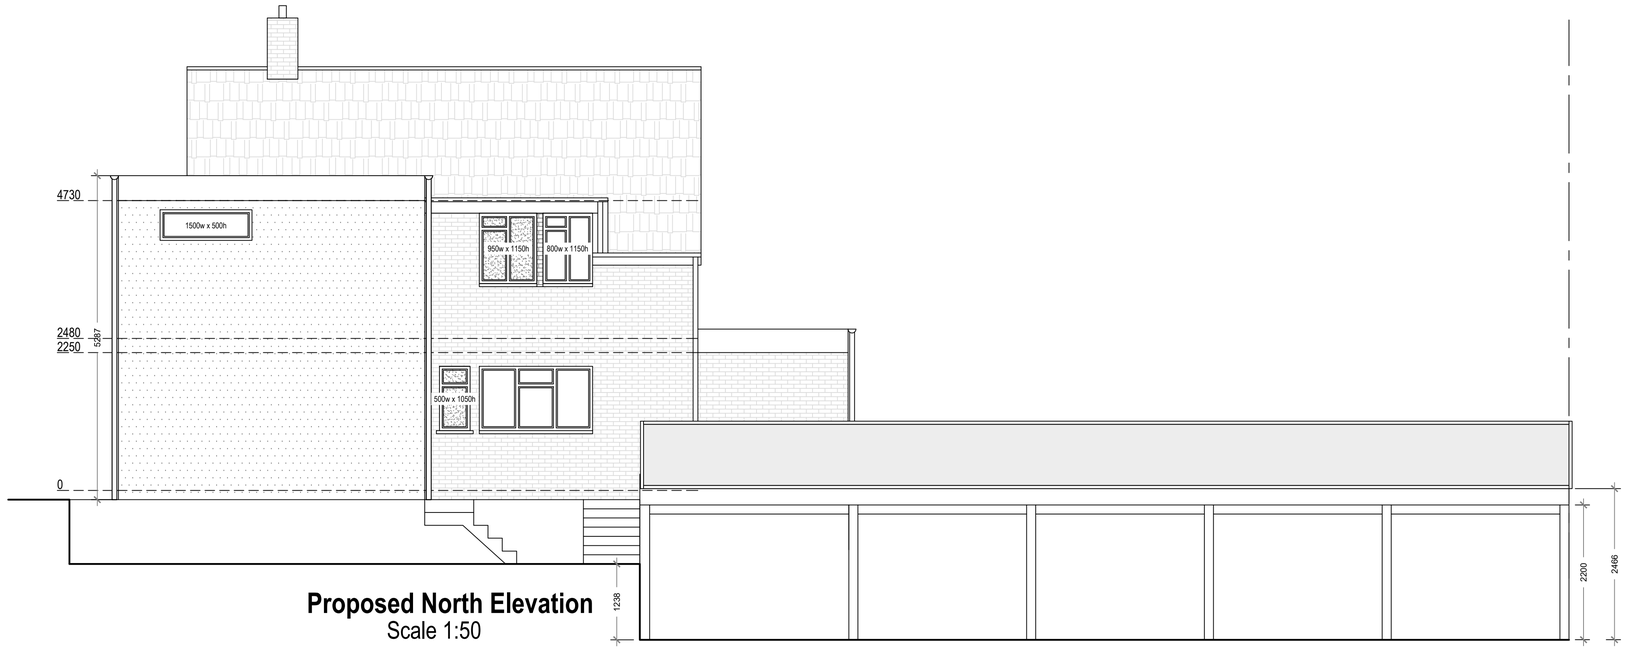

Proposed North Elevation
Scale 1:50

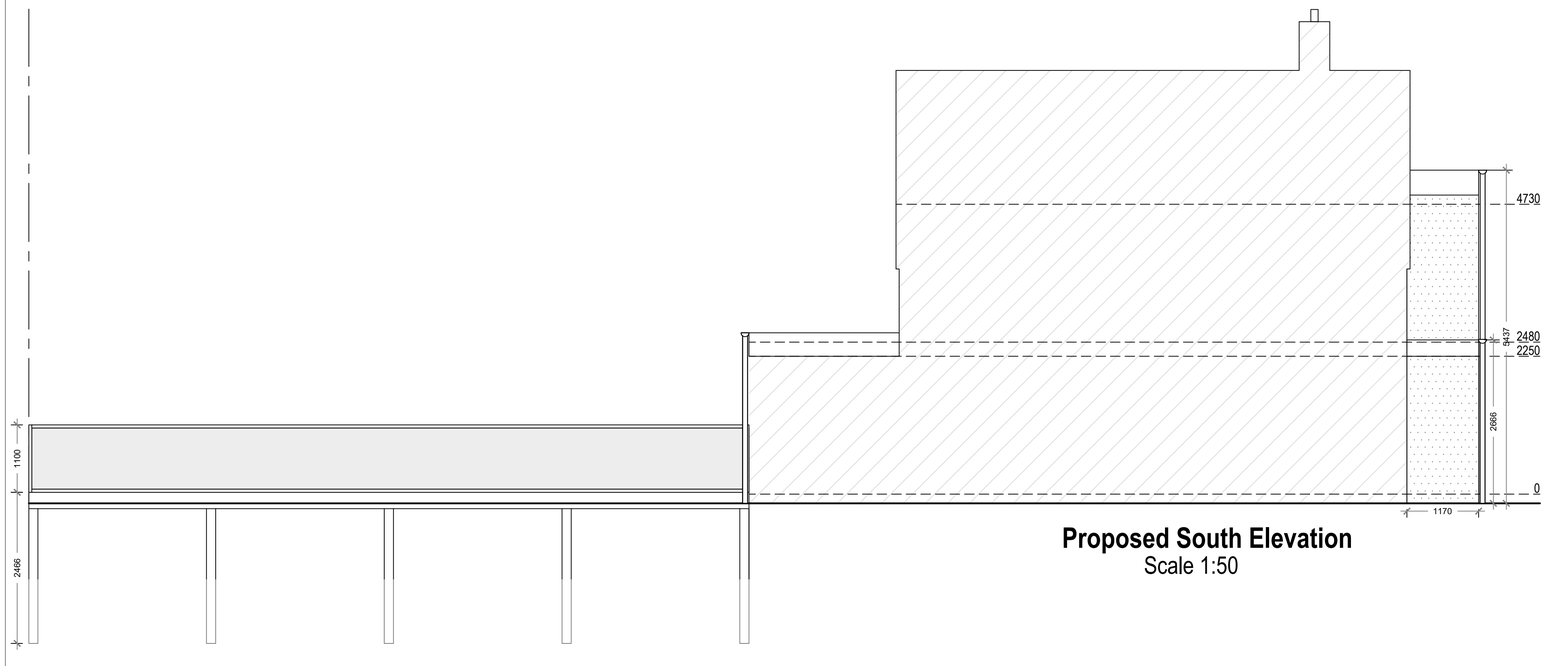

Proposed South Elevation
Scale 1:50

0 5 metres

Arkiplan
74 Cardiff Road, CF15 7QE • Enquiries@ArkiPlan.co.uk

Site	9 Ducks Meadow, Marlborough SN8 4DE	***Date***	23.10.2023
		Sheet	23-1544 D09 REV 2
		Job	New Extension & New Car Port
		Scale	As Shown@A1
Title Number	WT442983	***Title***	As Shown