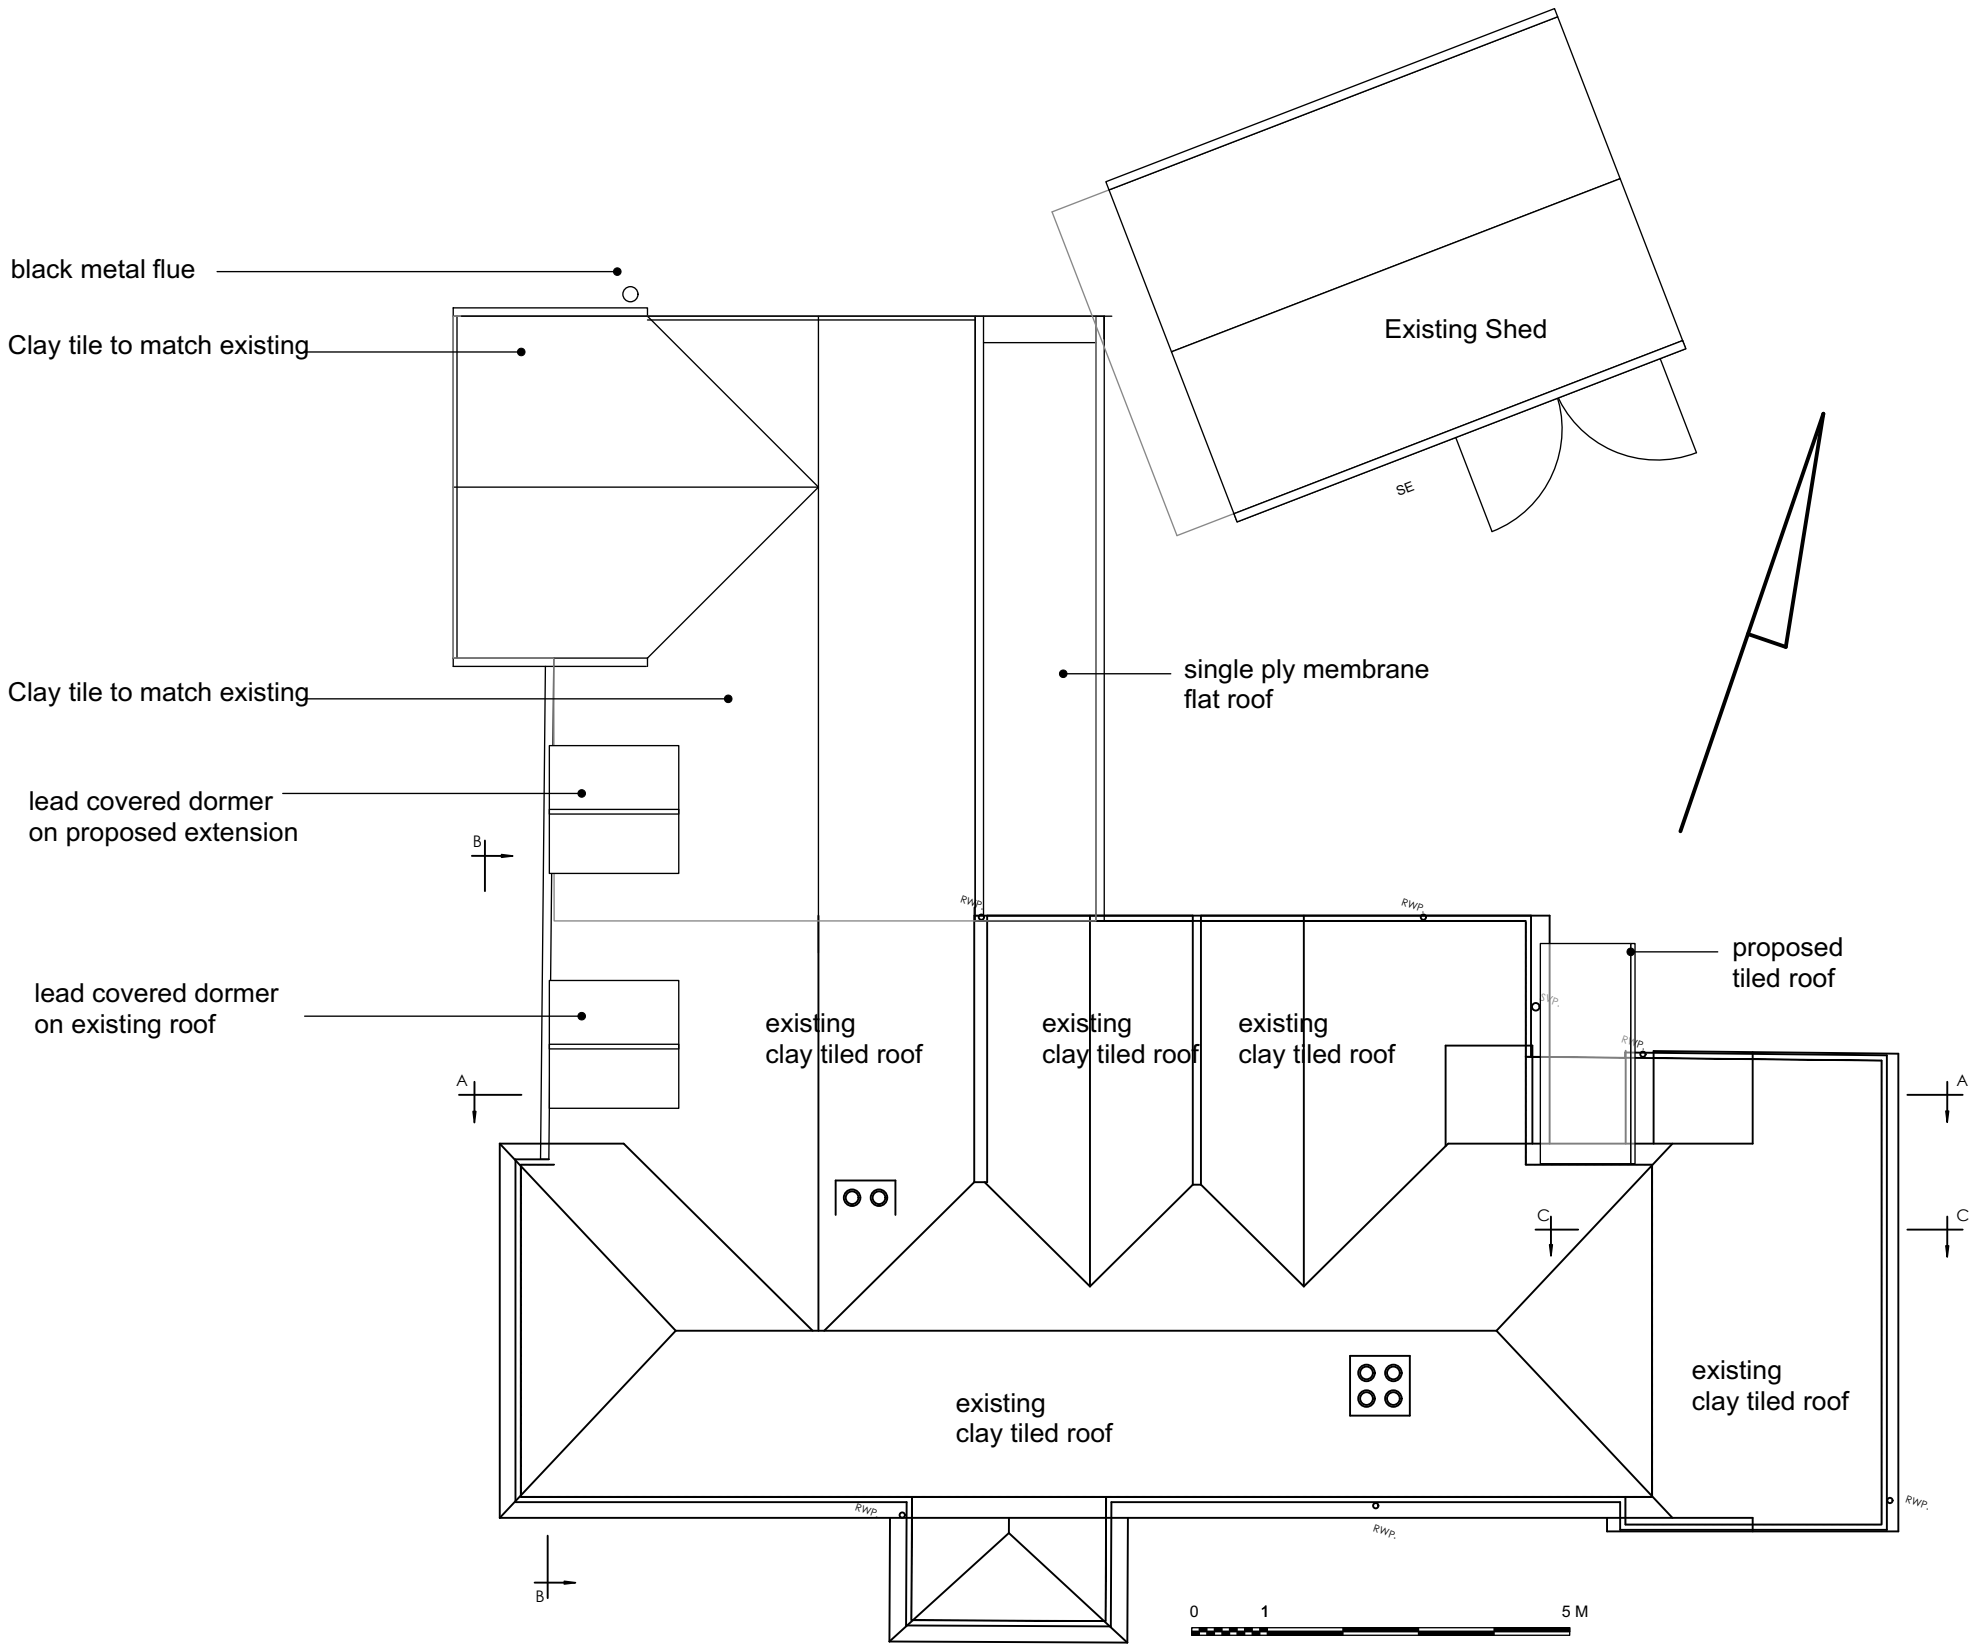

rev A 03.11.2023 roof lights removed for proposed extensions and proposed annex deleted

Proposed Roof Plan

The Look Out, Underhill
1:100 scale @ A3
05.09.2023

COMPARELLI ARCHITECT John@comparelli.com comparelli.com 07932 025 040