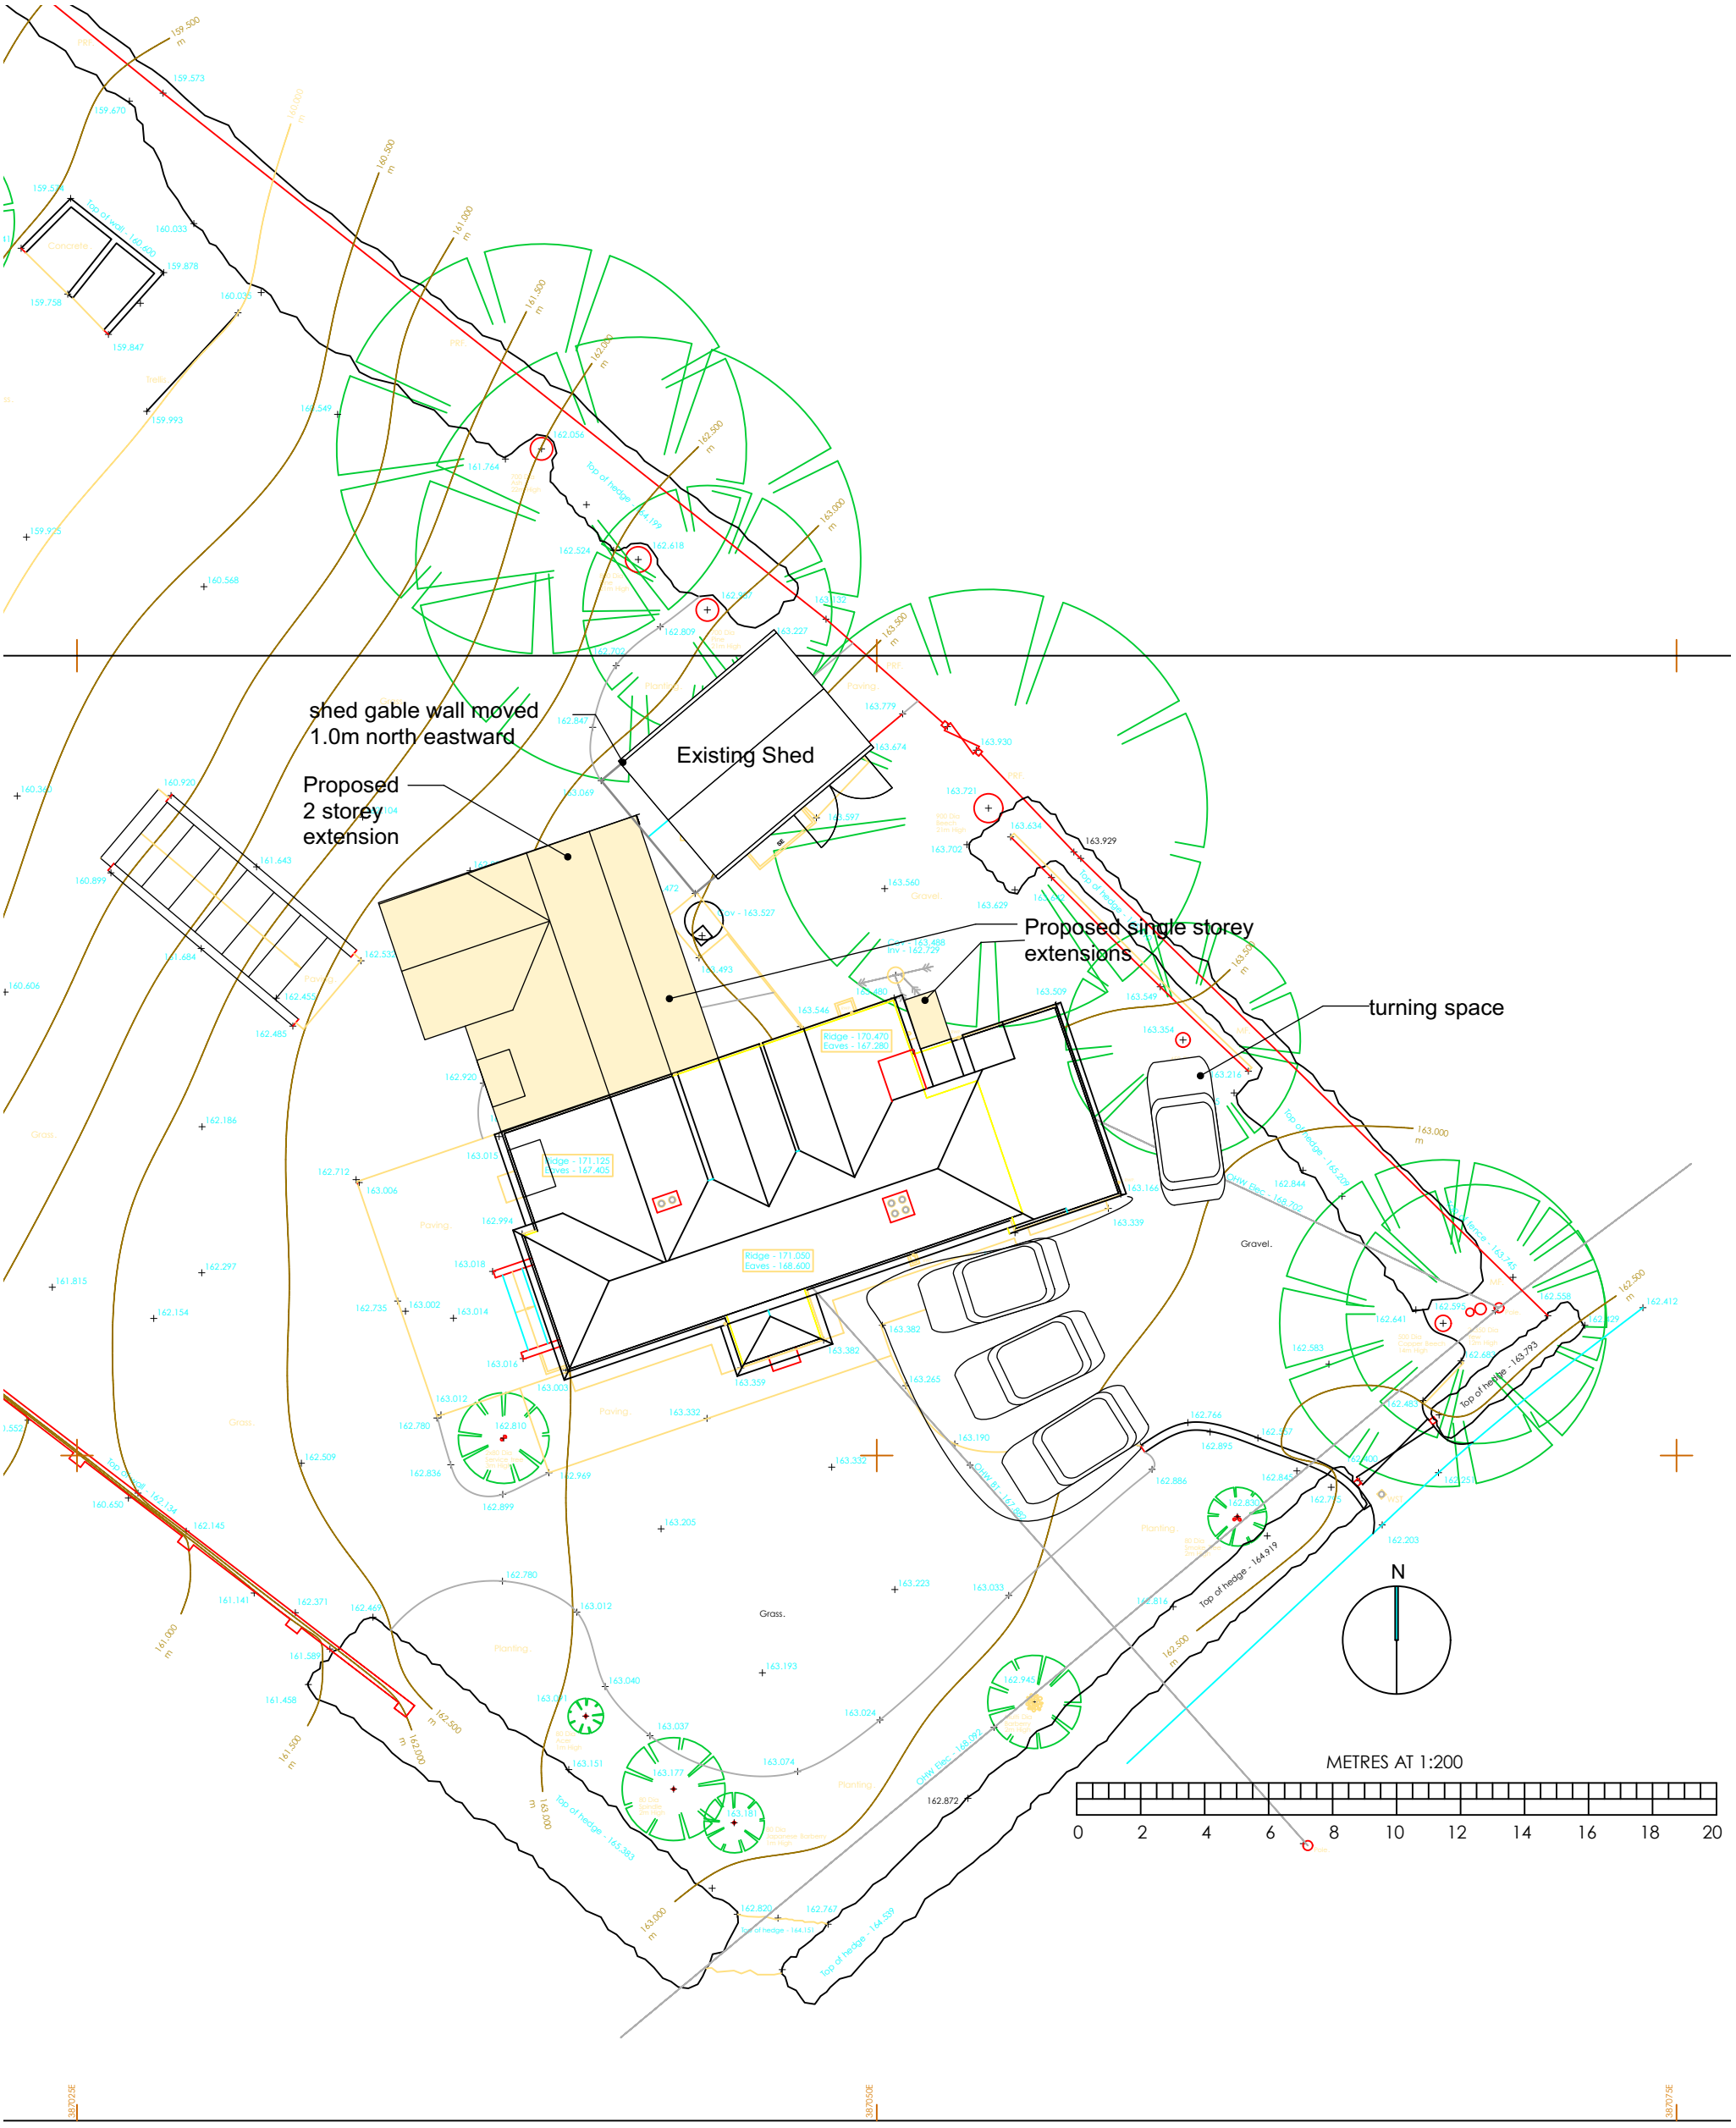

rev A 03.11.2023 roof lights deleted, proposed annex deleted, existing shed shortened in length by 1.0m

Proposed Site

The Look Out, Underhill
1:200 scale @ A3
05.08.2023

COMPARELLI ARCHITECT John@comparelli.com comparelli.com 07932 025 040