

1

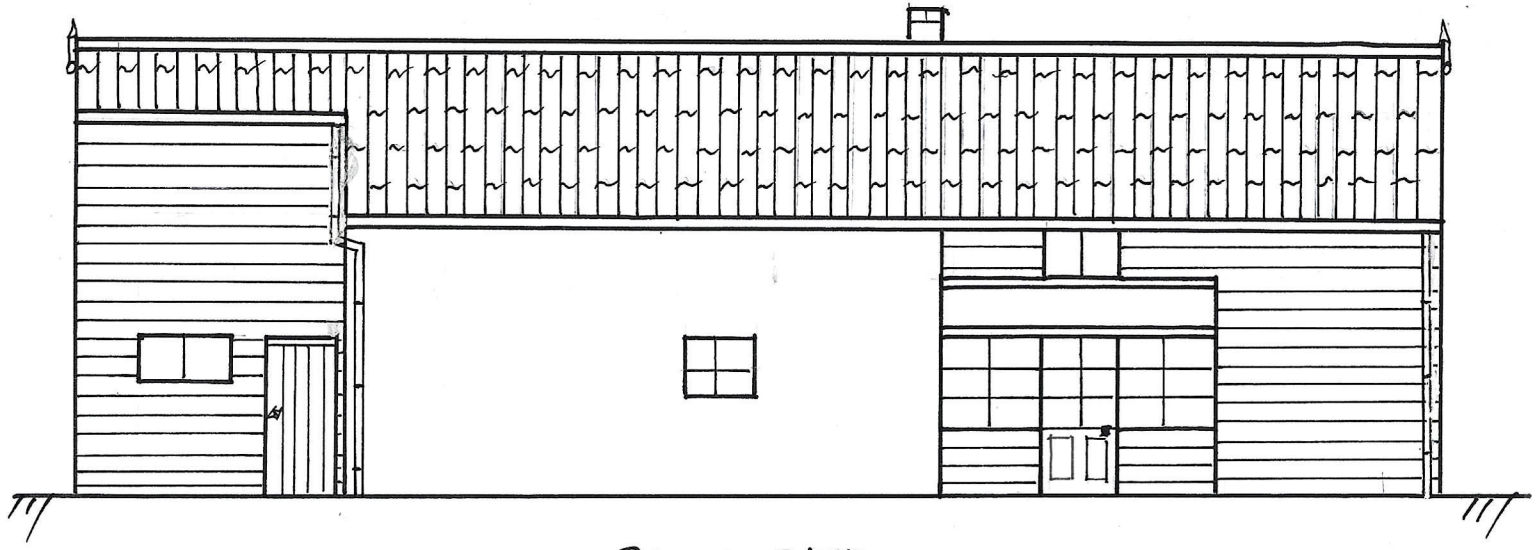

PROPOSED

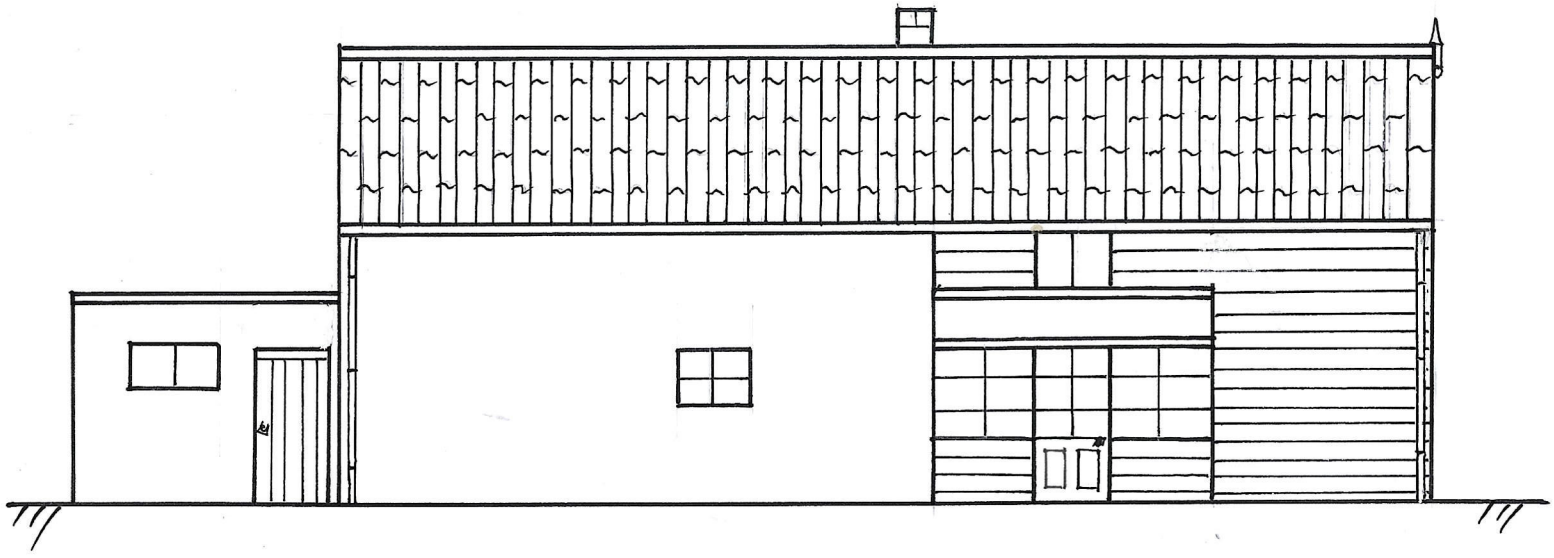

EXISTING FRONT ELEVATION

0 1 2 3 4 5M

SCALE 1:100