
DO NOT SCALE FROM THIS DRAWING ALL DIMENSIONS TO BE CHECKED ON SITE PRIOR TO COMMENCEMENT. ANY DISCREPANCIES TO BE REPORTED IMMEDIATELY TO THE ARCHITECT.



PLN 01 Existing Location Plan
1:500

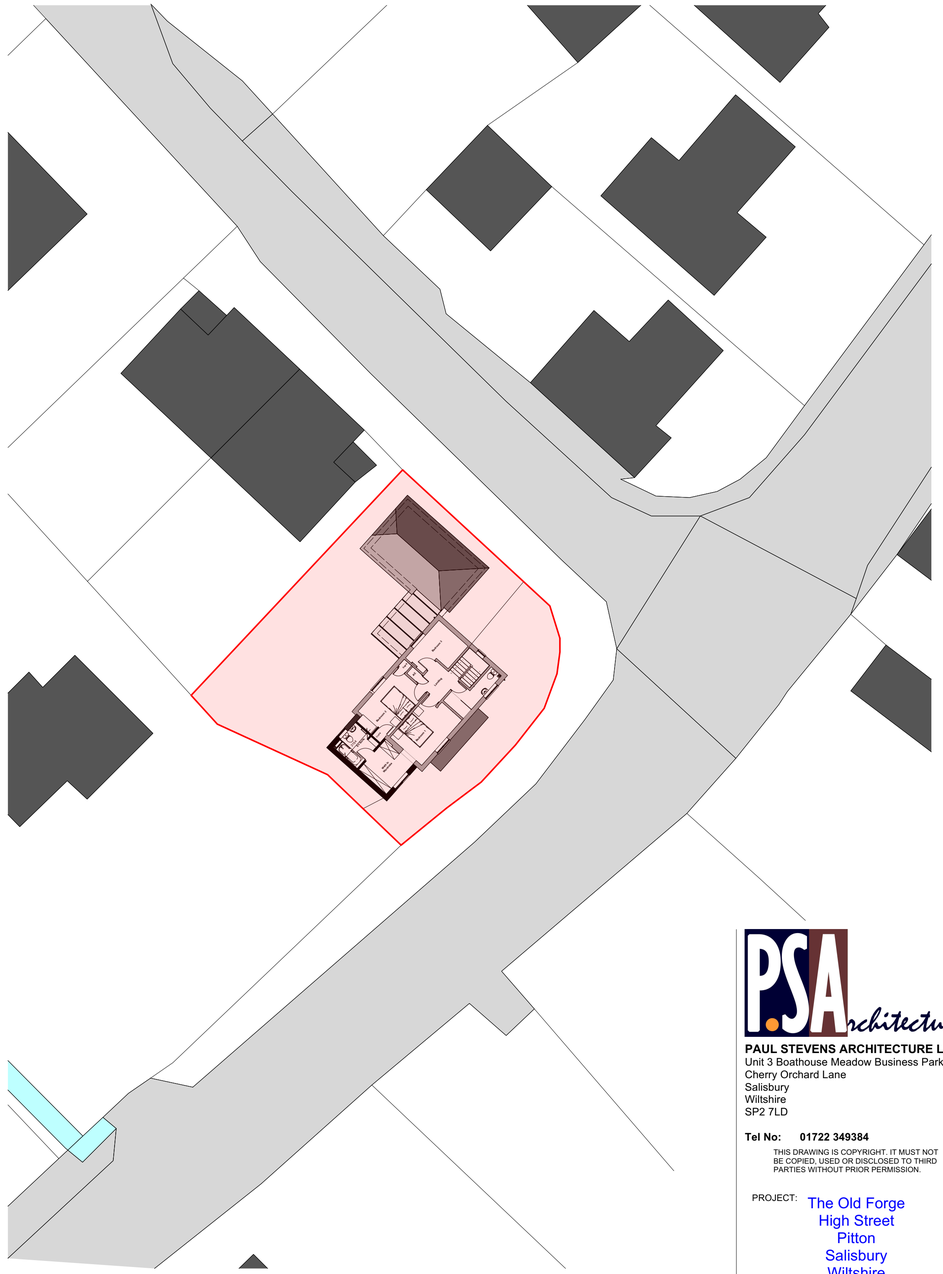

PLN 02 Proposed Location Plan
1:200

0 2 4 6 8 10
Metres 1:100

PAUL STEVENS ARCHITECTURE LTD
Unit 3 Boathouse Meadow Business Park
Cherry Orchard Lane
Salisbury
Wiltshire
SP2 7LD

Tel No: 01722 349384

THIS DRAWING IS COPYRIGHT. IT MUST NOT BE COPIED, USED OR DISCLOSED TO THIRD PARTIES WITHOUT PRIOR PERMISSION.

PROJECT:
The Old Forge
High Street
Pitton
Salisbury
Wiltshire
SP5 1DQ

DRAWING:
Existing & Proposed
Location Plan

SCALE: 1:500, 200 @ A1
DATE: 11 2023

DESIGN: ☐ PLANNING: ☒ BLDG REGS: ☐
TENDER: ☐ CONSTRUCTION: ☐
DRAWN: CEB DATE: 08/11/2023
CHECKED: DATE:

JOB No: 1056

DWG No: 05 REV: -

CURRENT: ☐
SUPERSEDED: ☐