

EXISTING AND PROPOSED
FRONT ELEVATIONS LOOKING SOUTH

EXISTING

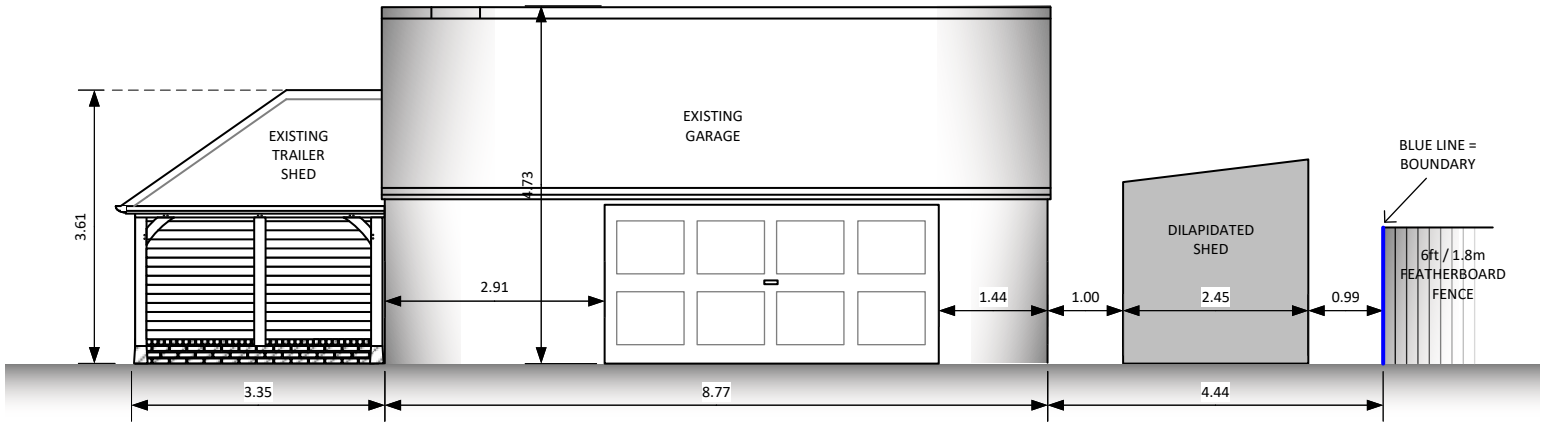

PROPOSED

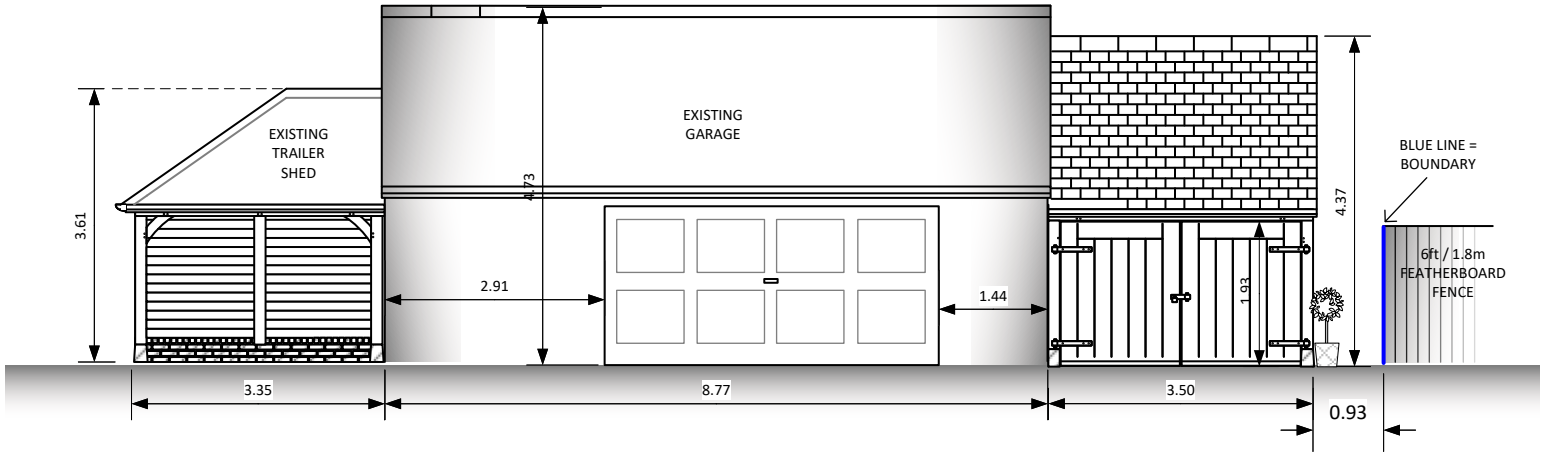

RIVERVIEW

KING'S HILL, NETHERAVON
WILTSHIRE SP4 9PL

OAK-FRAMED EXTENSION TO GARAGE BUILDING

ADDITIONAL DRAWINGS AT 1:100

Sheet number:

1

of 4

DRAWN BY	AEAC
REVISED	11/3/2023
SCALE	1: 100

0 1.2 2 4