

# EXISTING AND PROPOSED
# END ELEVATIONS LOOKING EAST
# (NEIGHBOUR'S FENCE REMOVED)

## EXISTING

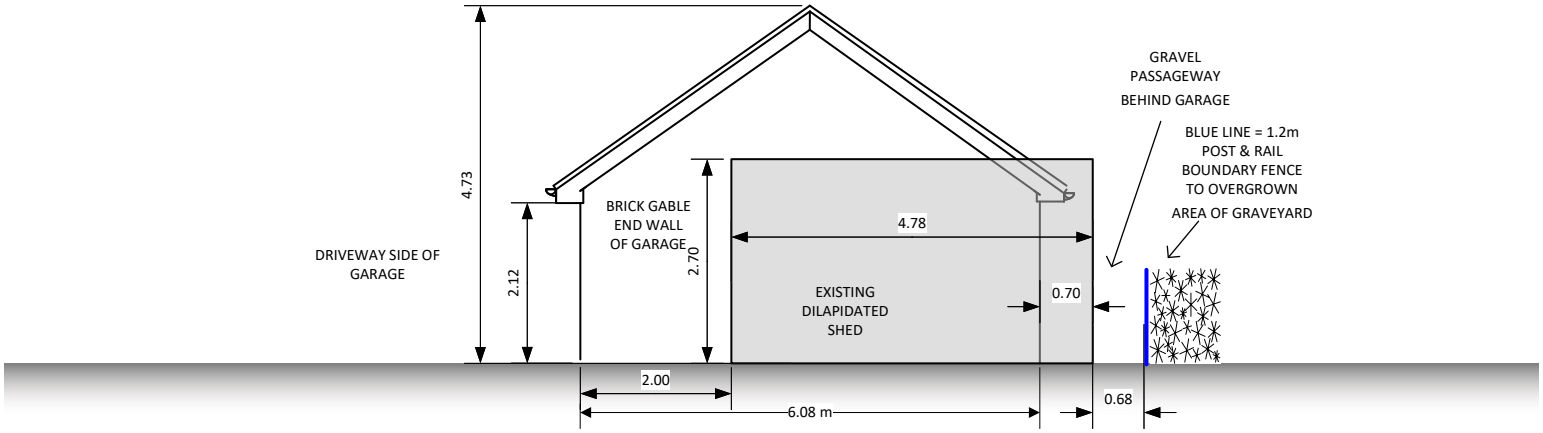


## PROPOSED

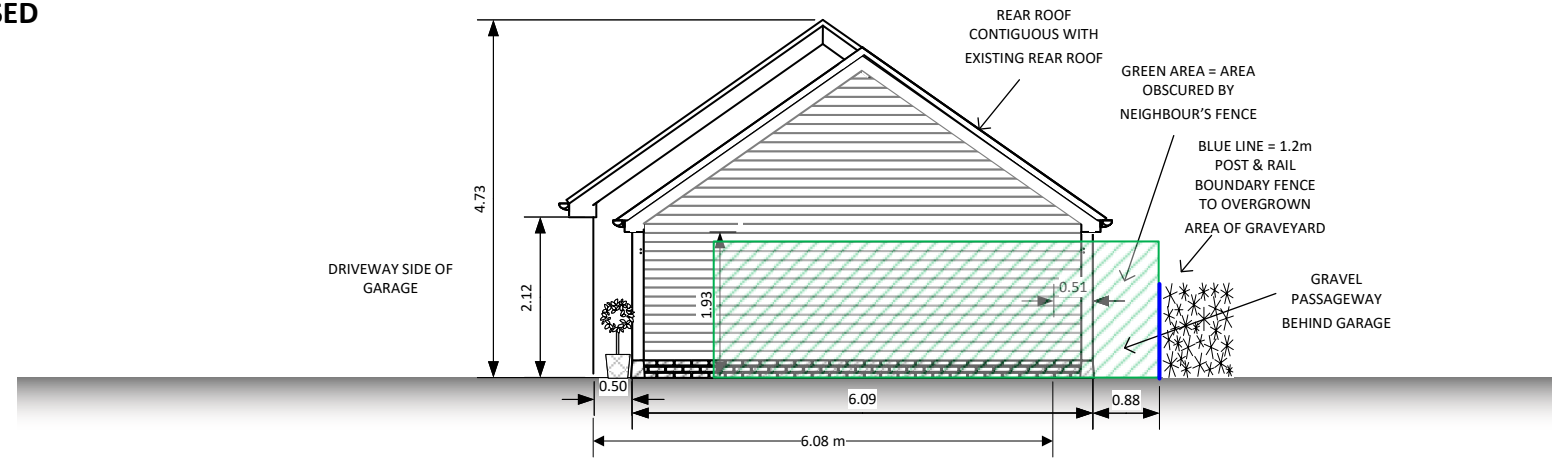


# RIVERVIEW

KING'S HILL, NETHERAVON
WILTSHIRE SP4 9PL

OAK-FRAMED EXTENSION TO
GARAGE BUILDING

**ADDITIONAL DRAWINGS**
**AT 1:100**

Sheet number:

**2**

of 4

| | |
|---|---|
| DRAWN BY | AEAC |
| REVISED | 11/3/2023 |
| SCALE | 1: 100 |

0 1.2 2 4