


Site Plan
Scale 1:200

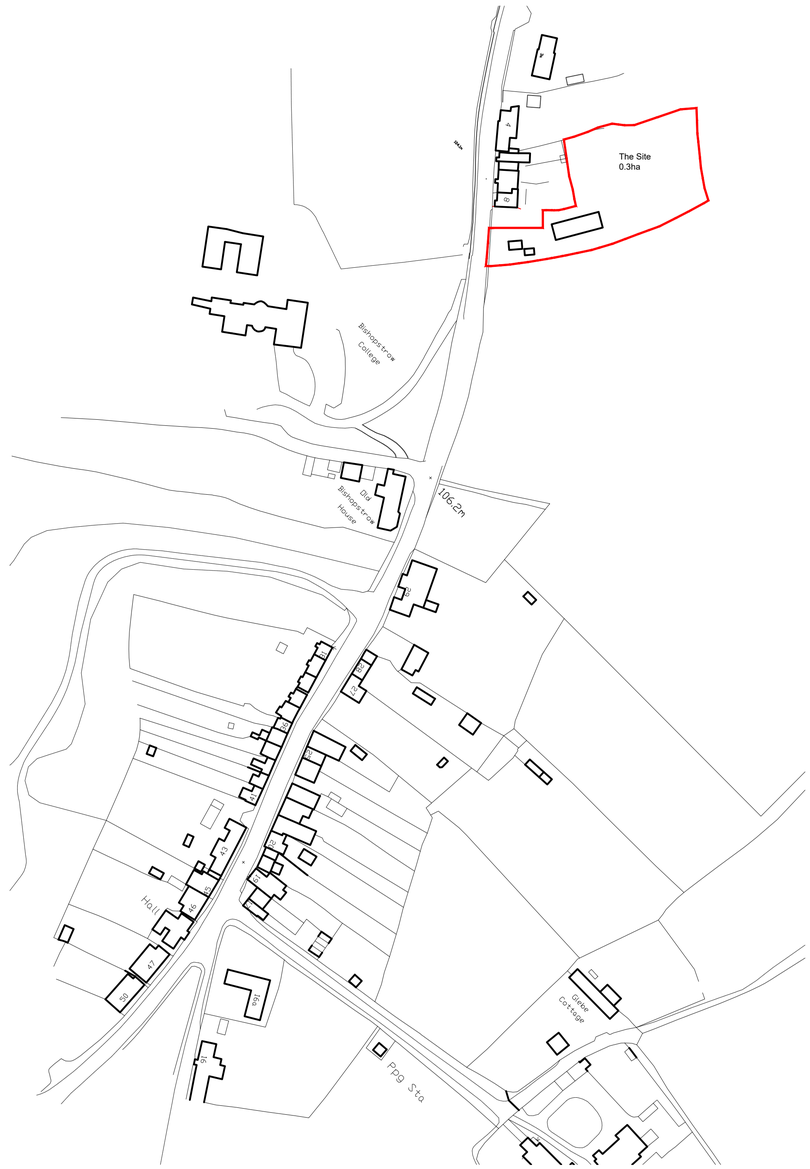

Location Plan
Scale 1:1250

Scale 1:200 — 0.0 5.0 10.0 15.0 20.0 25.0

RIBA Chartered Practice

PLANNING

This drawing must not be reproduced in whole or in part without the express written consent of the relevant issuing Baxter Green Architects. ©

Note:
Dimensions should not be scaled from this drawing. All dimensions should be checked on site. This drawing is to be read in conjunction with all other drawings, specifications or schedule of works.

	Date.	Rev.

Baxter Green Architects
No 1, The Old Dairy Buildings,
Fonthill Bishop, Salisbury, SP3 5SH
01747 440444 | studio@baxtergreen.co.uk
www.baxtergreen.co.uk

Project: 8 Bishopstrow New Dwelling

Drawing Title: EXISTING SITE PLAN LOCATION PLAN

Date 09.2023 | Drawn by JN
Scale at A1 | Checked by
Issuing office 1
Project No. 10386 | Drawing No. P - 01