



Site Plan
Scale 1:200

Planting Schedule for native hedge

Latin name	English name
Acer Campestre	Field Maple
Cornus Sanguines	Dogwood
Corylus avellena	Hazel
Crataegus monogyna	Hawthorn
Ilex aquifolium	Holly
Sambucus nigra	Elder
Fagus sylvatica	Beech

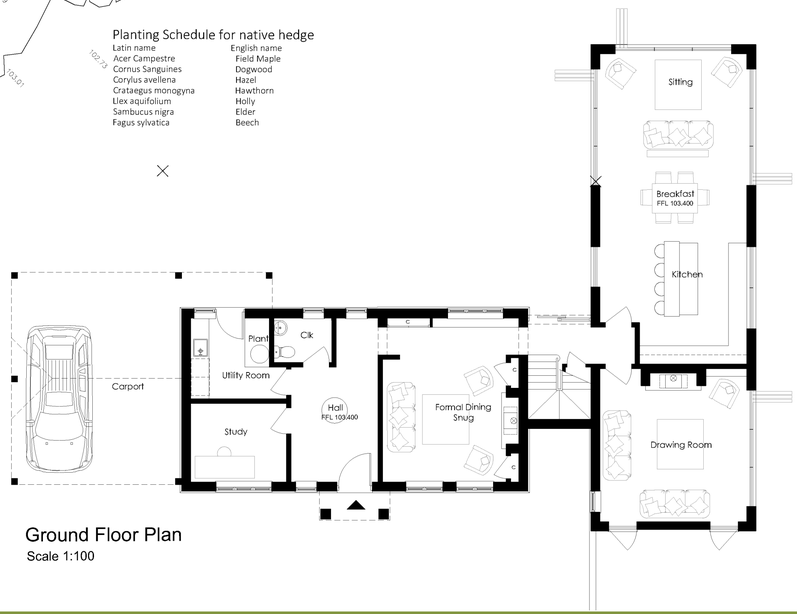

Ground Floor Plan
Scale 1:100

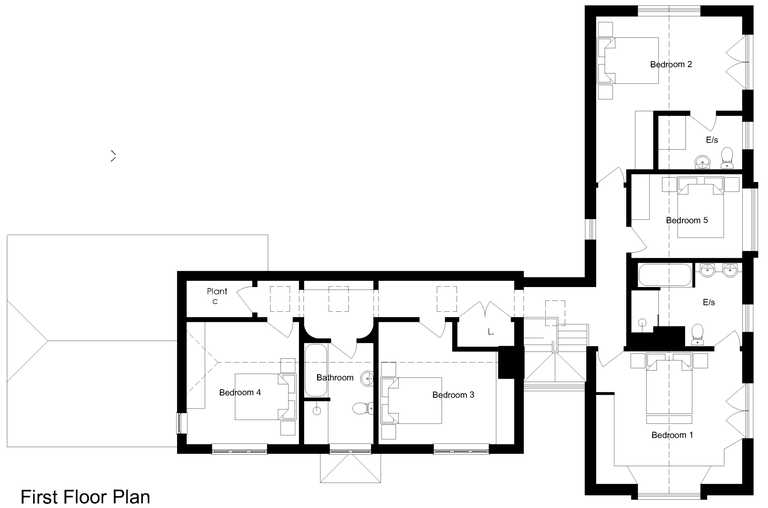

First Floor Plan
Scale 1:100

Scale 1:100 0.0 2.5 5.0 7.5 10.0 12.5 15.0

Scale 1:200 0.0 5.0 10.0 15.0 20.0 25.0

RIBA Chartered Practice

This drawing must not be reproduced in whole or in part without the express written consent of the relevant issuing Baxter Green Architects. ©

Note:
Dimensions should not be scaled from this drawing. All dimensions should be checked on site. This drawing is to be read in conjunction with all other drawings, specifications or schedule of works.

PLANNING

	Date.	Rev.

Baxter Green Architects
No 1, The Old Dairy Buildings,
Fonthill Bishop, Salisbury, SP3 5SH
01747 440444 | studio@baxtergreen.co.uk
www.baxtergreen.co.uk

Project	8 Bishopstrow New Dwelling	Date 09.2023	Drawn by JN
		Scale at A1	Checked by
Drawing Title	PROPOSED FLOOR PLANS SITE PLAN		Issuing office 1
		Project No. 10386	Drawing No. P - 02