

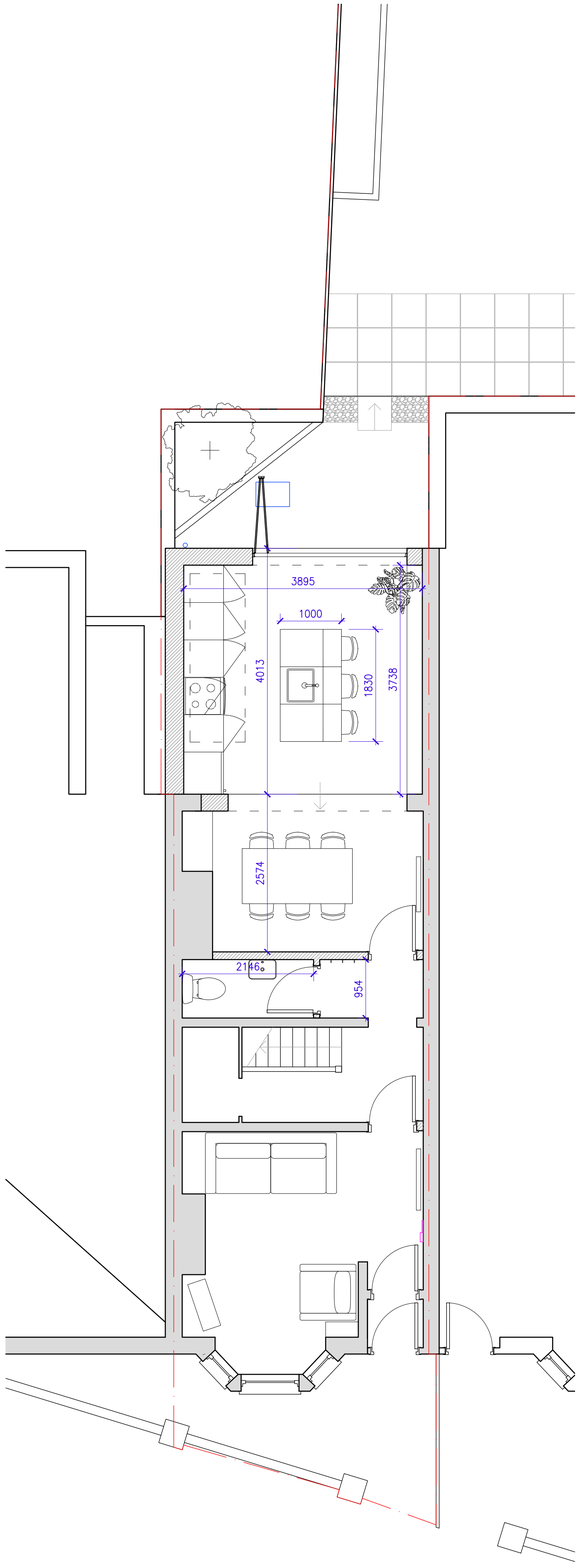



01 PROPOSED GROUND FLOOR

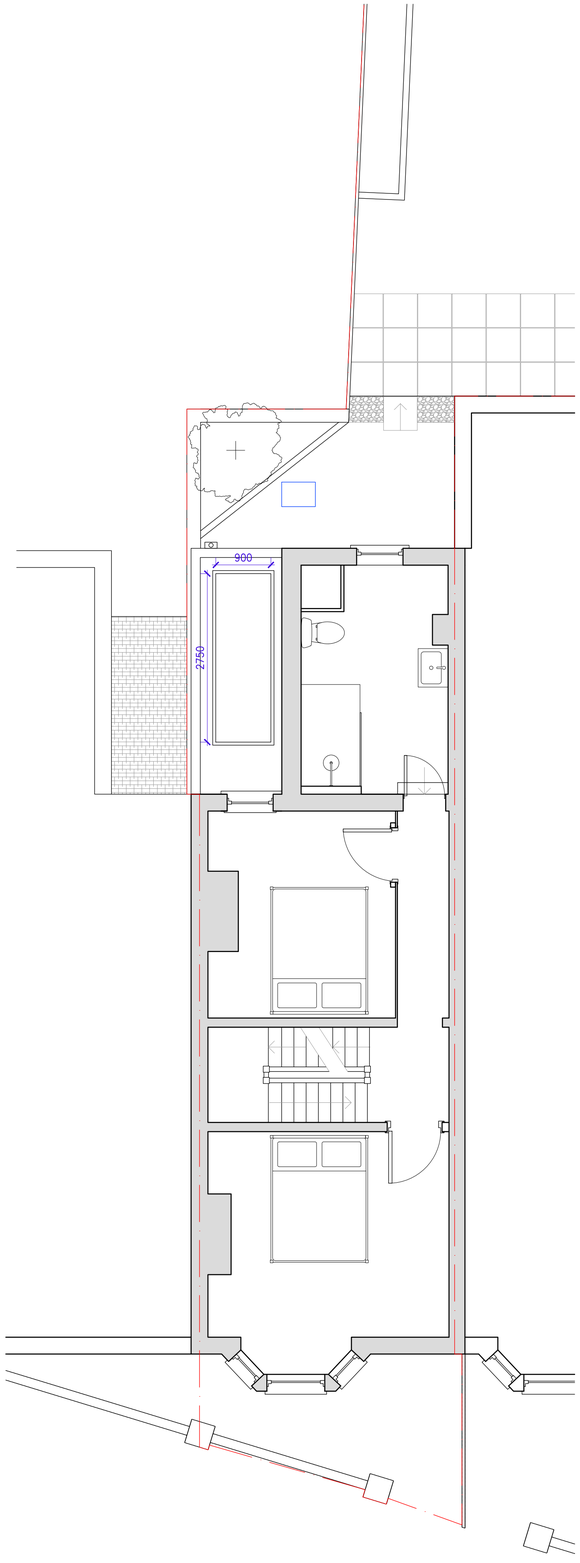

02 PROPOSED FIRST FLOOR

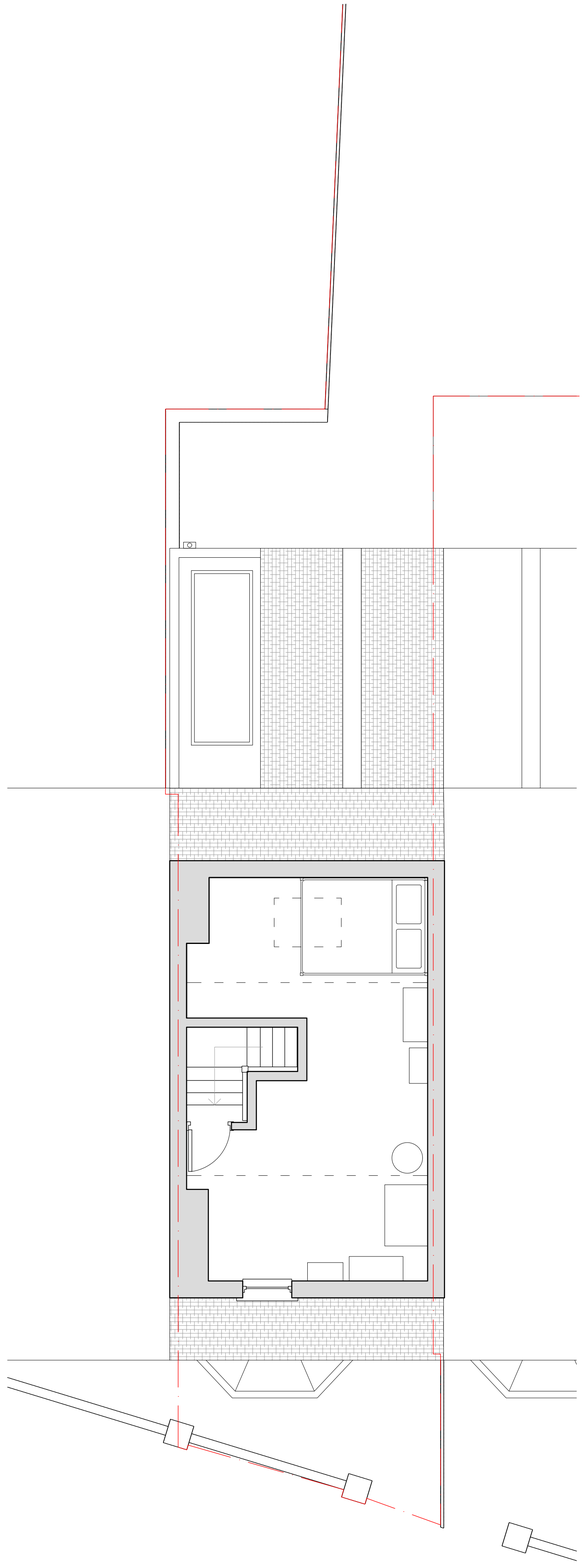

03 PROPOSED SECOND FLOOR

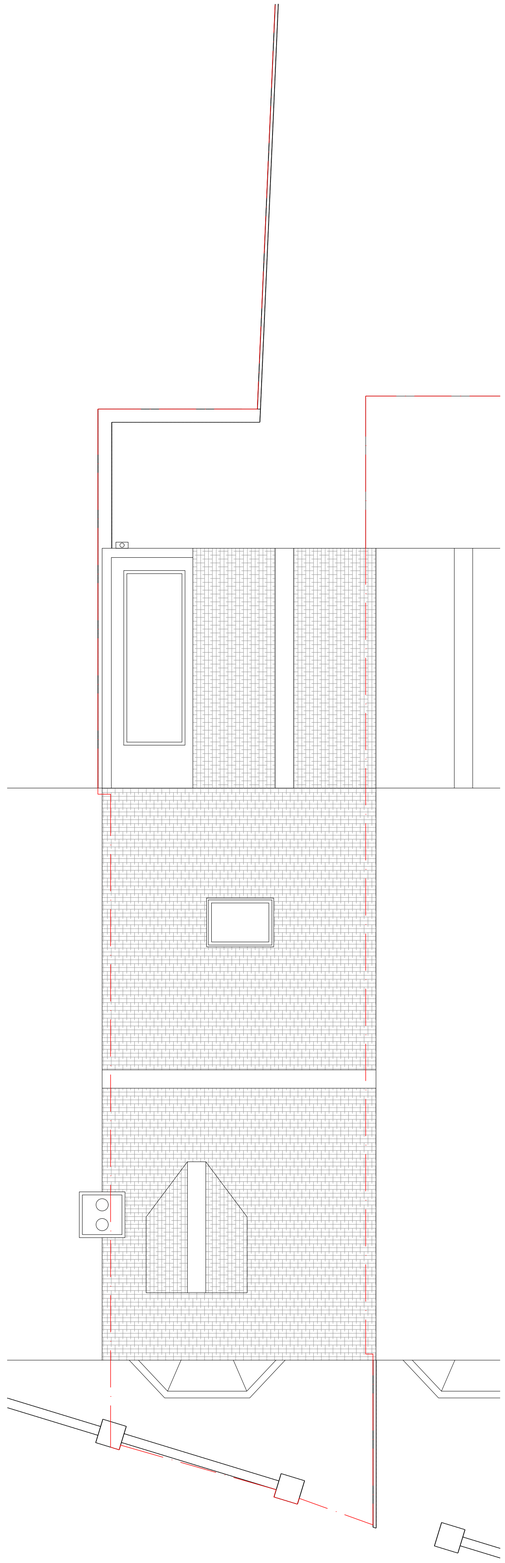

04 PROPOSED ROOF

NOTES

- Drawings, specifications and schedules are to be read in conjunction with the following where applicable;
  - Employer's Requirements documents;
  - Agreement to Lease;
  - Architectural Tenant's drawings & spec;
  - Civil Engineer's drawings & spec;
  - Survey drawings;
  - Party Wall / Boundary Awards;
  - Other specialist design consultant's requirements as appointed by the contractor;
  - Other specialist design subcontractor's requirements as appointed by the contractor;
- This drawing is copyright. All rights reserved.
- All dimensions shall be checked on site prior to commencing the works and errors and omissions to be reported to the designer.
- All dimensions are in mm unless otherwise stated.
- All works shall conform to the current edition of the Building Regulations and other statutory requirements.
- All materials and workmanship shall conform with the relevant British Standard specifications and codes of practice.
- Boundary lines are shown approximate and drawn based on location of existing fences. They have been shown to assist in the planning process and should not be used for any other purposes or depended on as legal boundaries in which legal advice should be sought from a solicitor in addition to any party wall notices/awards.
- If this drawing forms part of an application for planning permission, it shall not be used for any other purpose without the express permission of the designer.
- This drawing may incorporate information from other professionals. The designer cannot accept responsibility for the integrity and accuracy of such information. Any clarification and/or additions that are required appertaining to such information should be sought from the relevant profession or their appointment representative.

REV	DESCRIPTION	DATE
-	for comment	13/10/2023
A	W/C added to proposed plan	30/10/2023
B	Internal arrangement adjusted	03/11/2023
C	Submitted to local authority	08/11/2023

Scale 1:50 @ A1

(m) 0 0.5 1 1.5 2 2.5

studio MASH
122 Dartmouth Road
LONDON
SE26 4RW

SITE	5 Hartington Road Salisbury, Wiltshire SP2 7LG		
DATE	13/10/2023		
DRAWING	Proposed plans	2308_P_110	C