
Hartington Road site plan

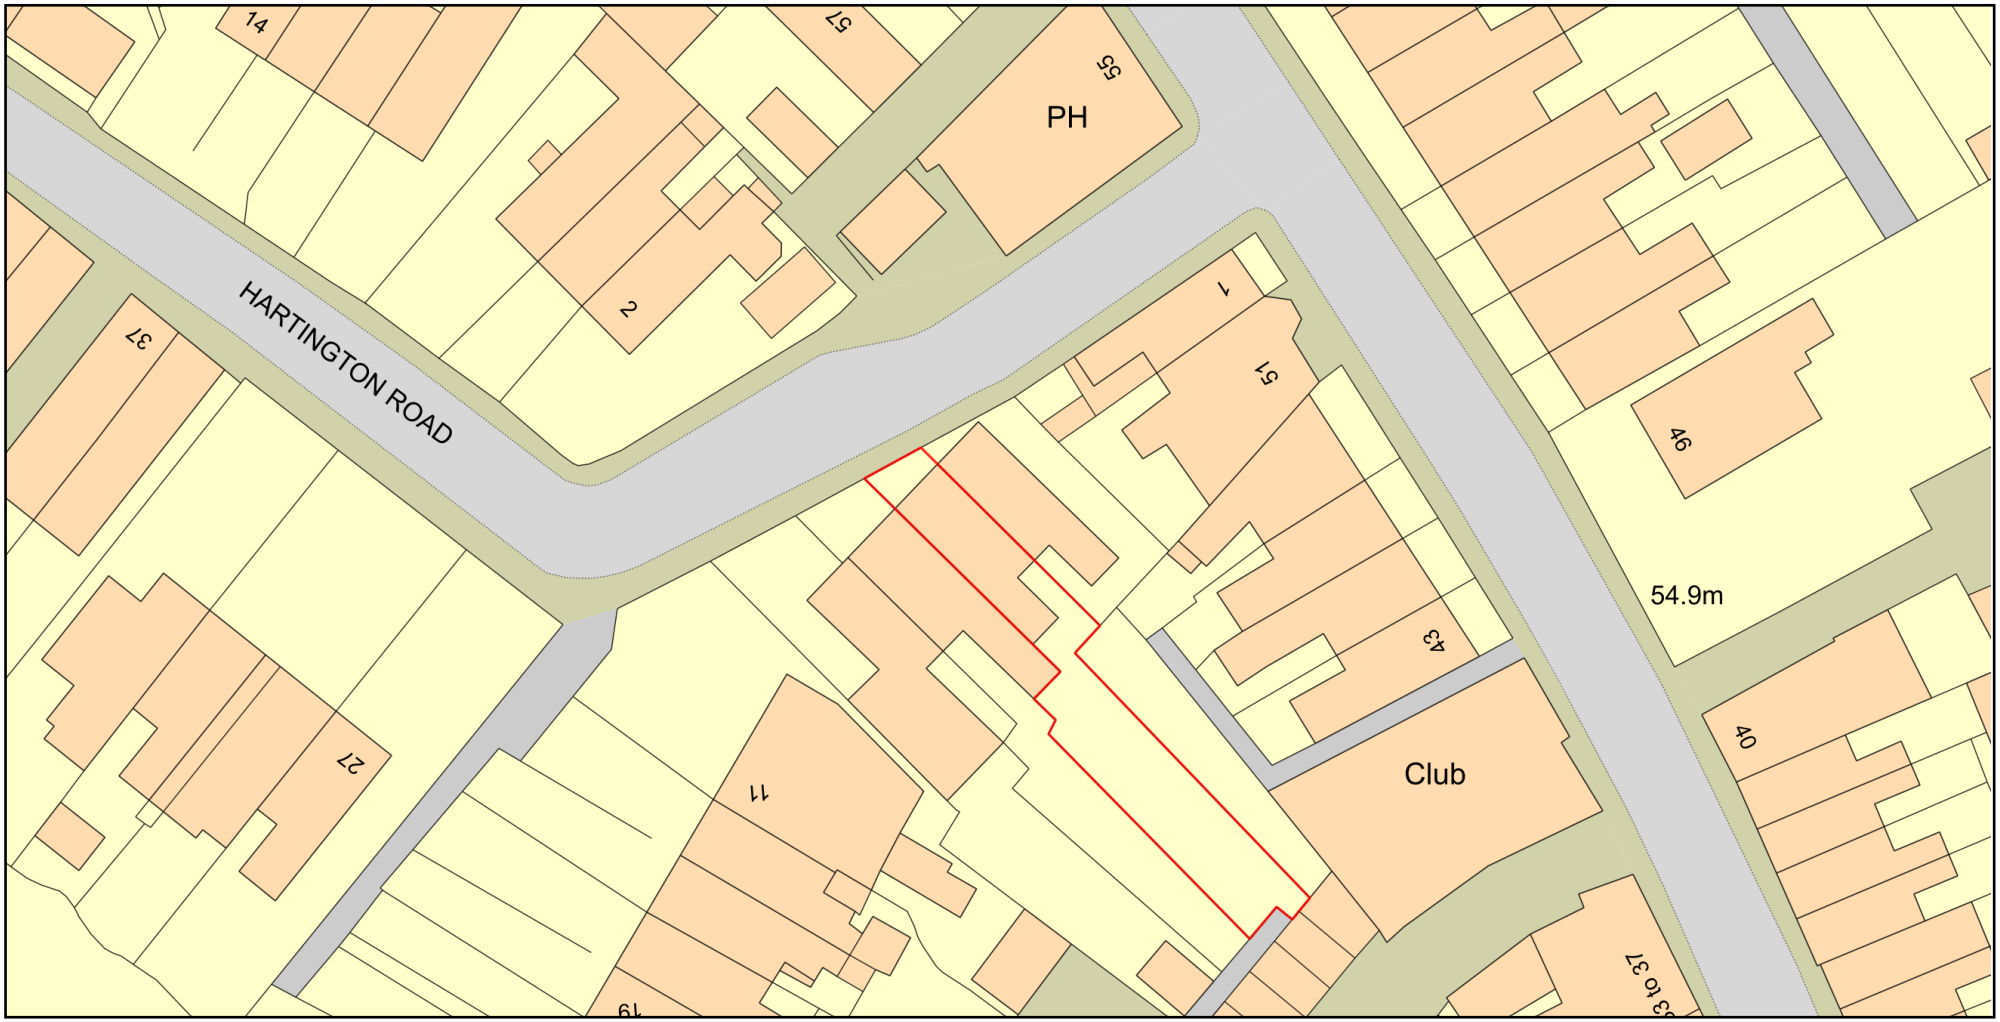

ReQuestaPlan

Plan Produced for: Conor Sheehan

Date Produced: 08 Nov 2023

Plan Reference Number: TQRQM23312115159550

Scale: 1:500 @ A4

© Crown copyright and database rights 2023 OS 100042766