

EAST ELEVATION

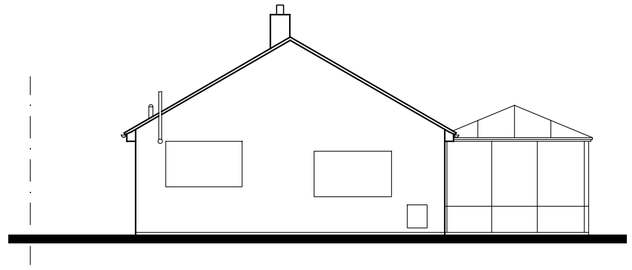

NORTH ELEVATION

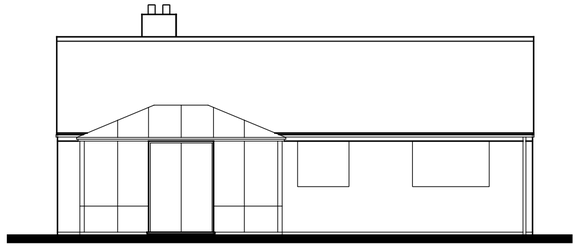

WEST ELEVATION

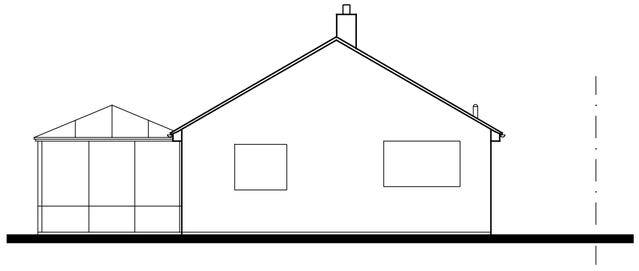

SOUTH ELEVATION

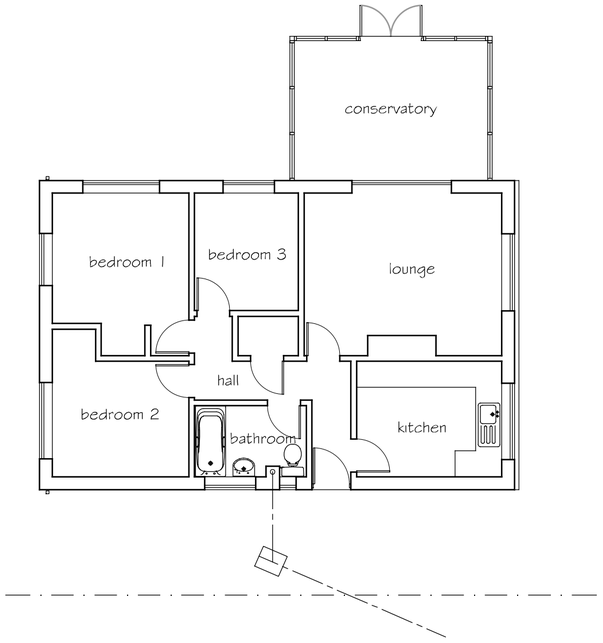

GROUND FLOOR PLAN

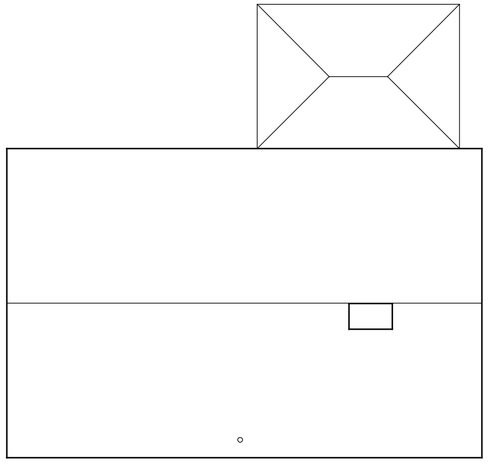

ROOF PLAN

A2
Original

0 1 2 3 4m
Scale 1:100

603, Berryfield Lane, Melksham
Proposed Extensions and new boundary fence
Existing Plans & Elevations
Architectural Services
17 Wessex Court, Clarence Street, Swindon SN1 2EJ
Tel: 07948 872510
Drawing No.
231518/04
Scale: 1:100
Date: Sept 2023
Copyright