


NOTES: © HALZAC DESIGN LTD 2023.
A. DO NOT SCALE FROM THIS DRAWING, EXCEPT FOR PLANNING PURPOSES.
B. USE GIVEN DIMENSIONS ONLY, ALL DIMENSIONS TO BE SITE CHECKED AND AGREED WITH CLIENT.
C. MATERIALS TO BE AGREED AND APPROVED BY CLIENT.

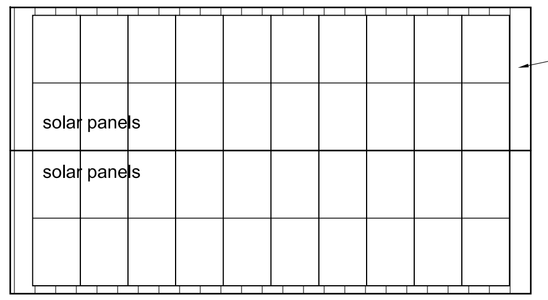


ROOF PLAN - AS PROPOSED 1:100

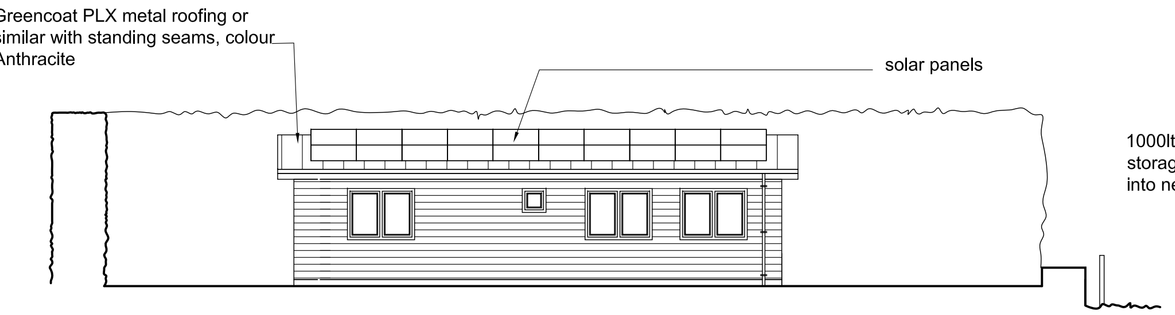


EAST ELEVATION - AS PROPOSED 1:100

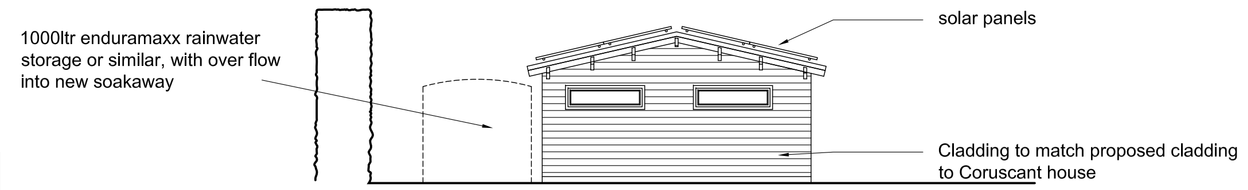


SOUTH ELEVATION - AS PROPOSED 1:100

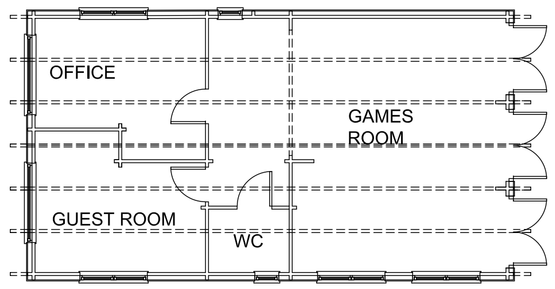


FLOOR PLAN - AS PROPOSED 1:100

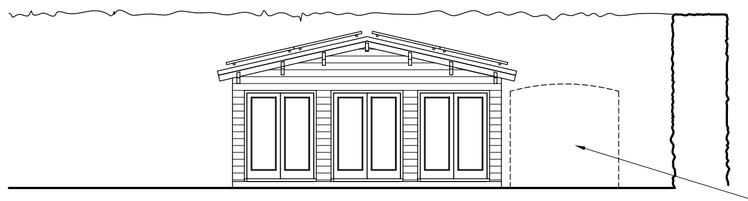


NORTH ELEVATION - AS PROPOSED 1:100

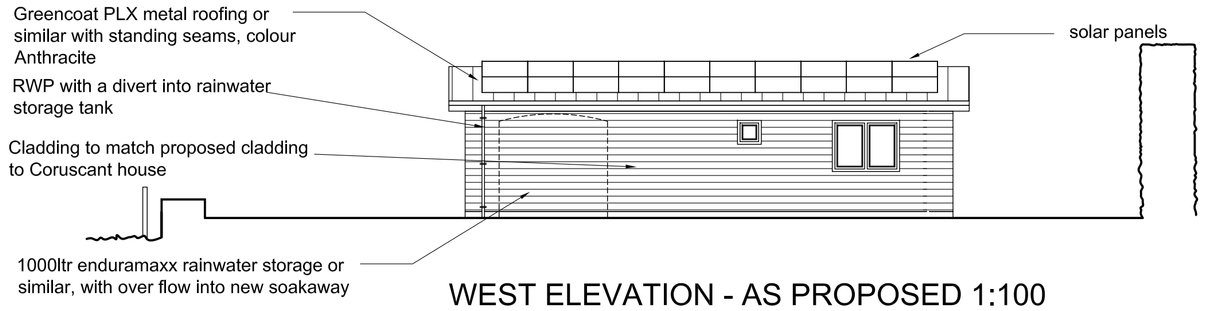

WEST ELEVATION - AS PROPOSED 1:100

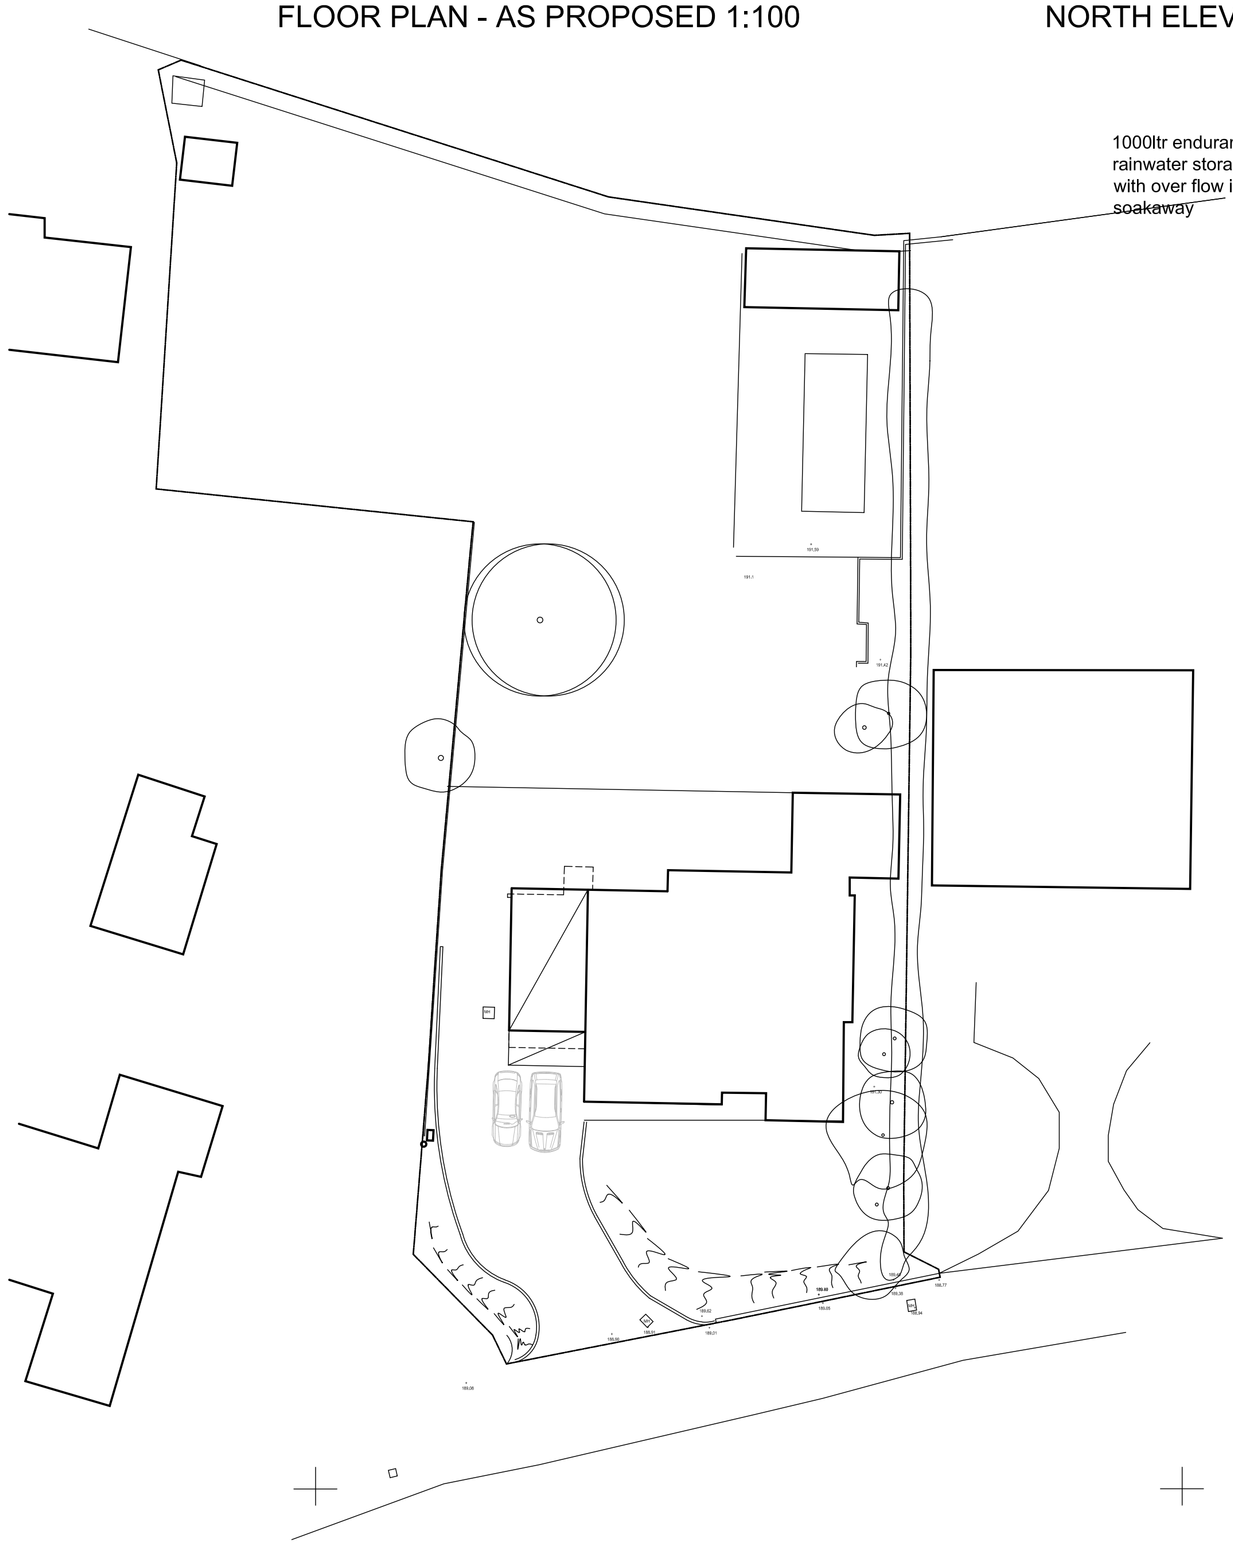


SITE PLAN - AS EXISTING 1:250

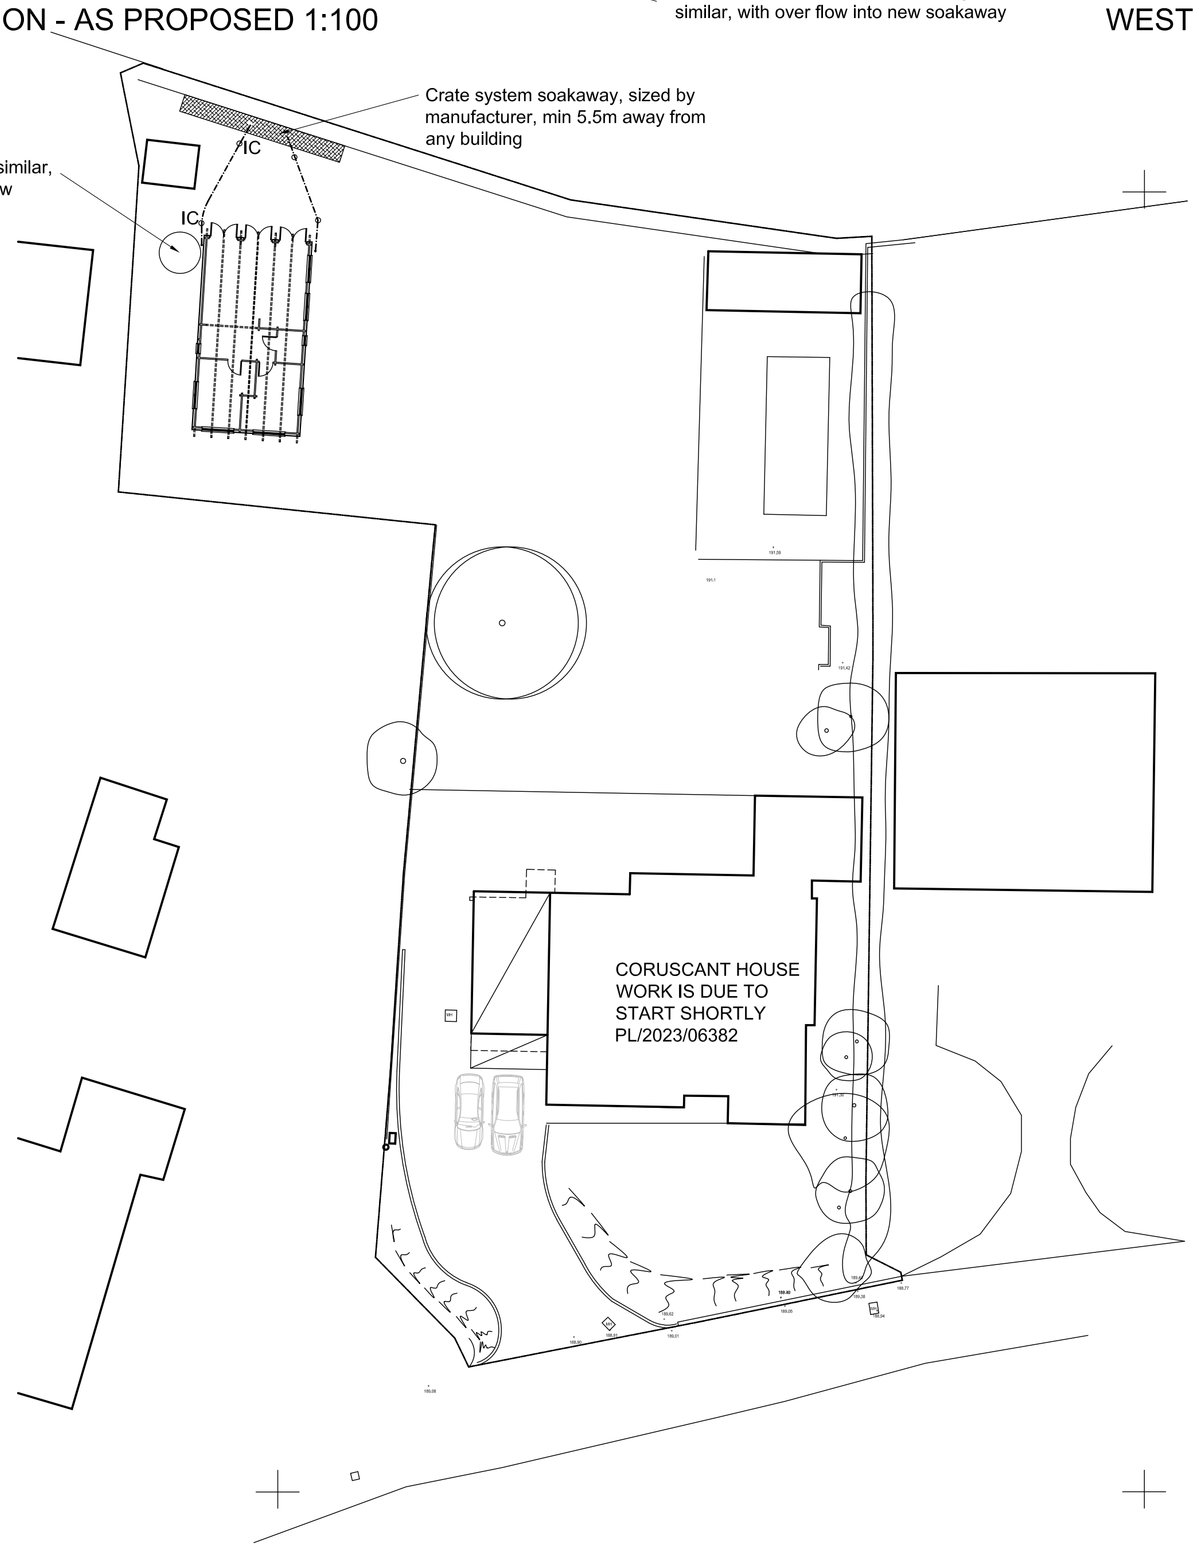

SITE PLAN - AS PROPOSED 1:250

1:250 Scale
In metres
1 0 2 4 6 8 10 12 14 16 18 20 22 24 26 28 30 32

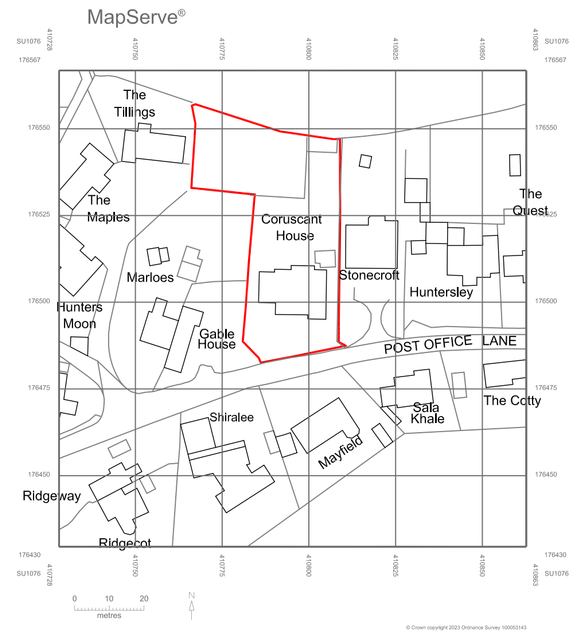

LOCATION PLAN 1:1250 @A1
1:1250 Scale
In metres
10 0 10 20 30 40 50 60 70 80 90 100 110 120 130 140 150 160

© Crown copyright 2023 Ordnance Survey 100053143
Data license for 1 year from 10/07/2023 for use by Halzac Design Ltd,

NORTH

To accompnay a planning application

TITLE:
Outbuilding to Coruscant House, Broad Hinton, SN4 9PB
for Mr and Mrs Le Pape
DRAWING:
Plans and Elevations

SCALE: @ A1 As Shown | DRAWN: CR | CHECKED: | DATE: Oct'23

REVISIONS (up to the last 6 revisions shown only)

HALZAC DESIGN LTD
ARCHITECTURAL DESIGN AND TECHNICAL SERVICES
e:halzacdesign@icloud.com
t: 01793 951631 m: 07801 070166

JOB NUMBER: 23-003 | DWG NUMBER: / PL200 | REV: