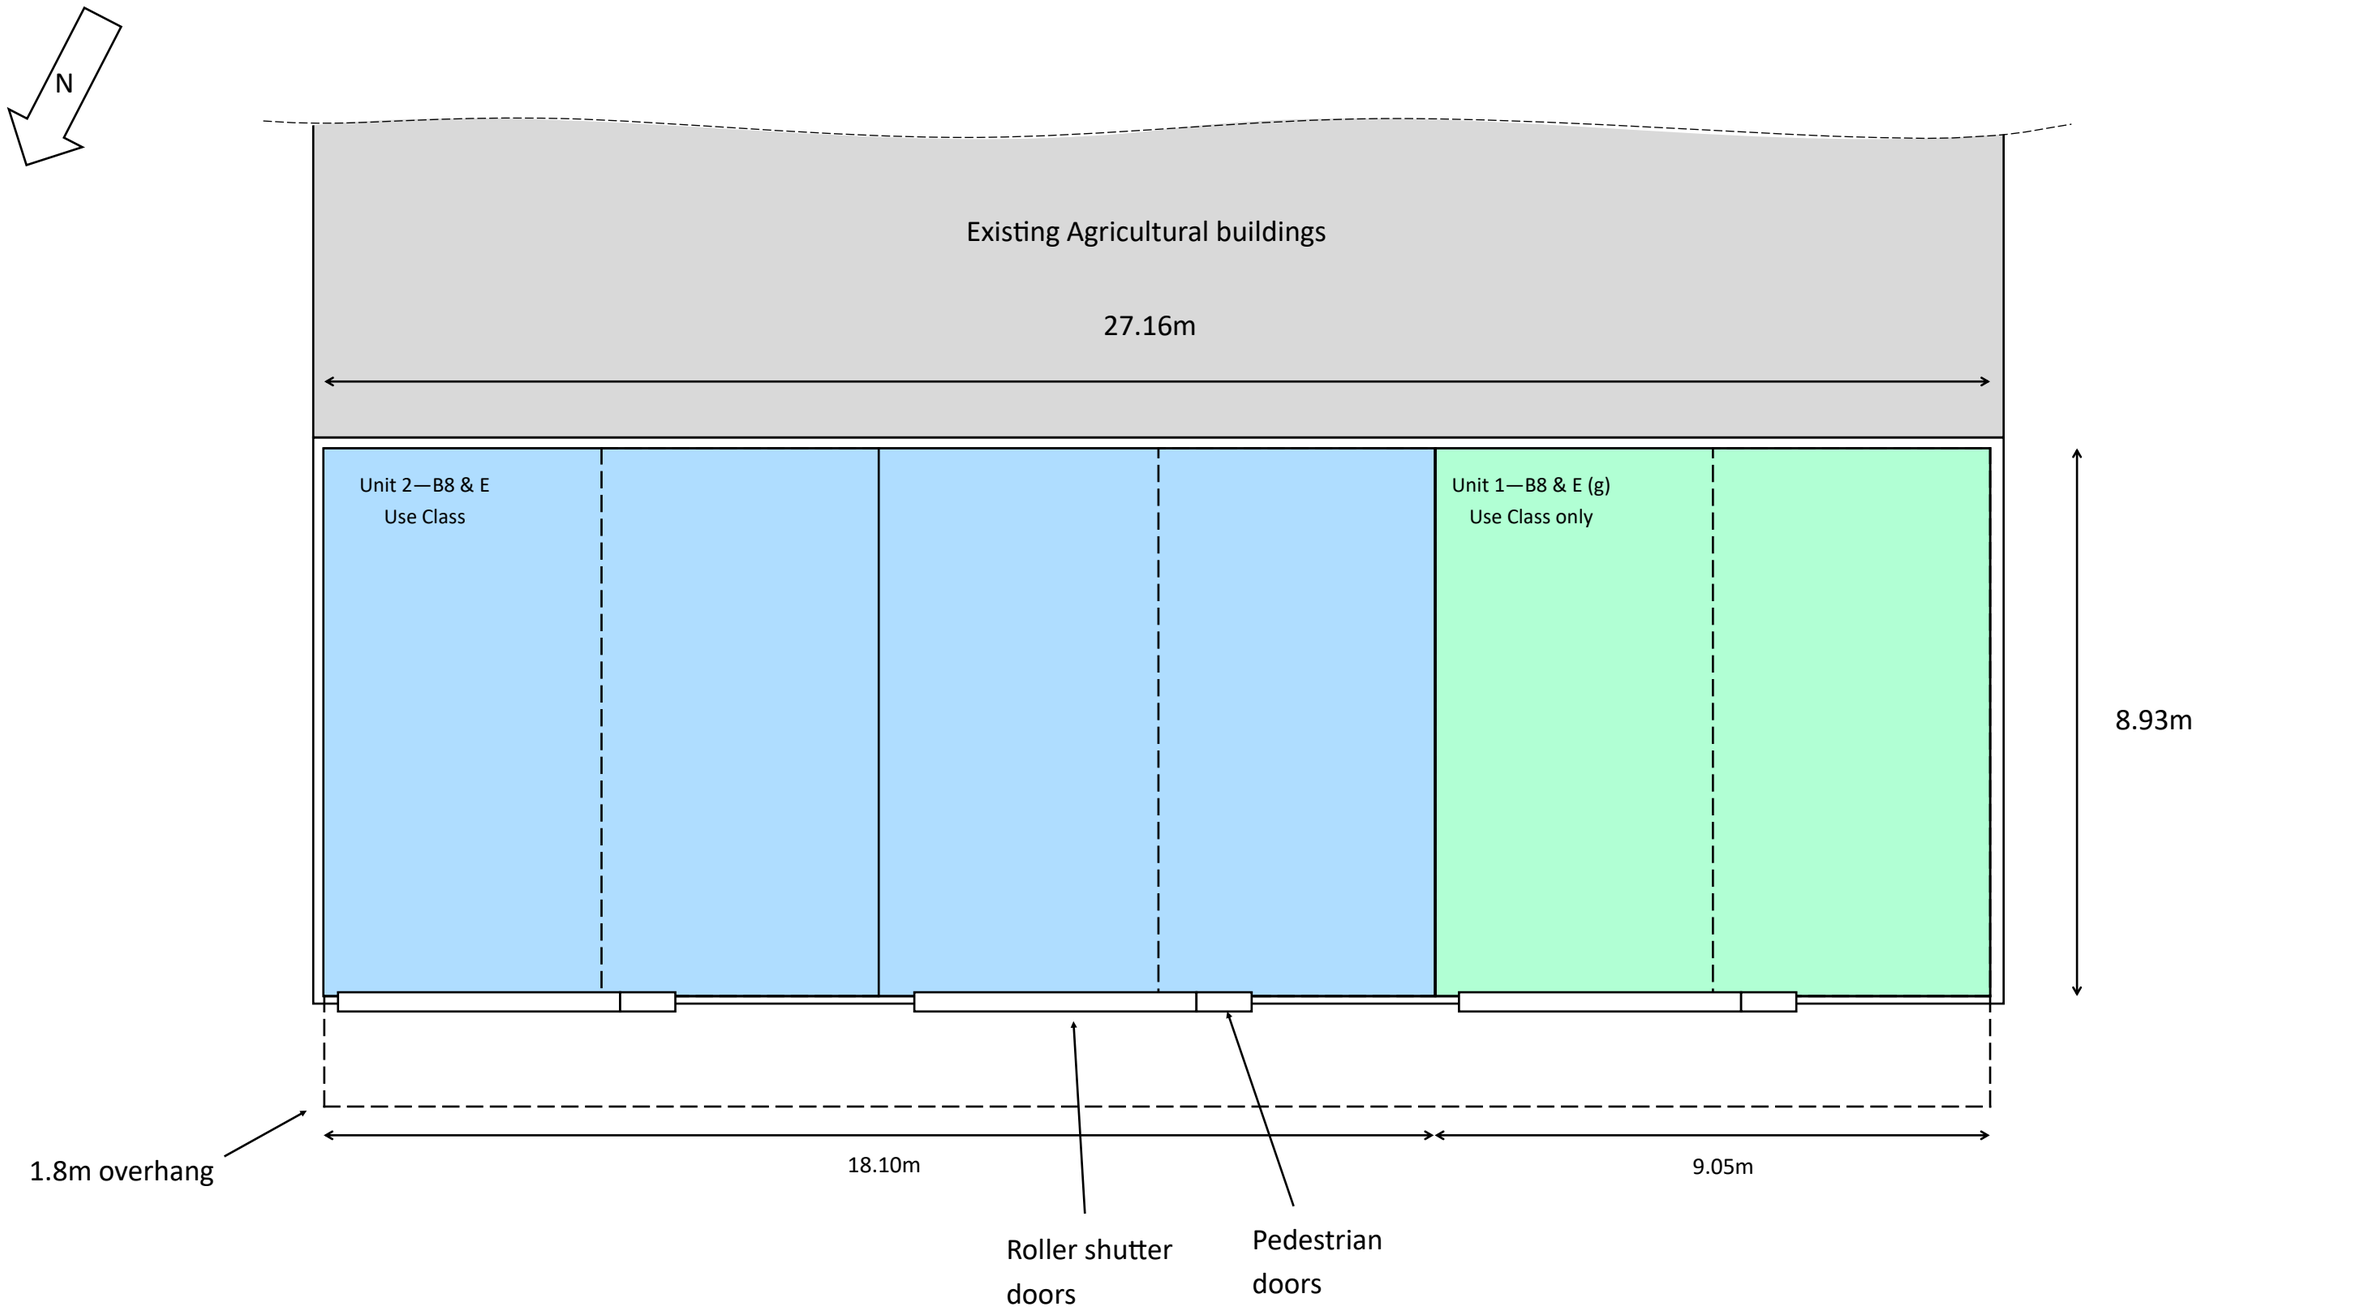


Project: Retrospective agricultural building and change of use to flexible commercial

Site: Lower Farm, Rowde, Devizes

FLOORPLAN (Amended further)

SCALE 1:100 @ A3

webbpaton