
26 Argyle Drive SN14 6RR - Air Source Heat Pump

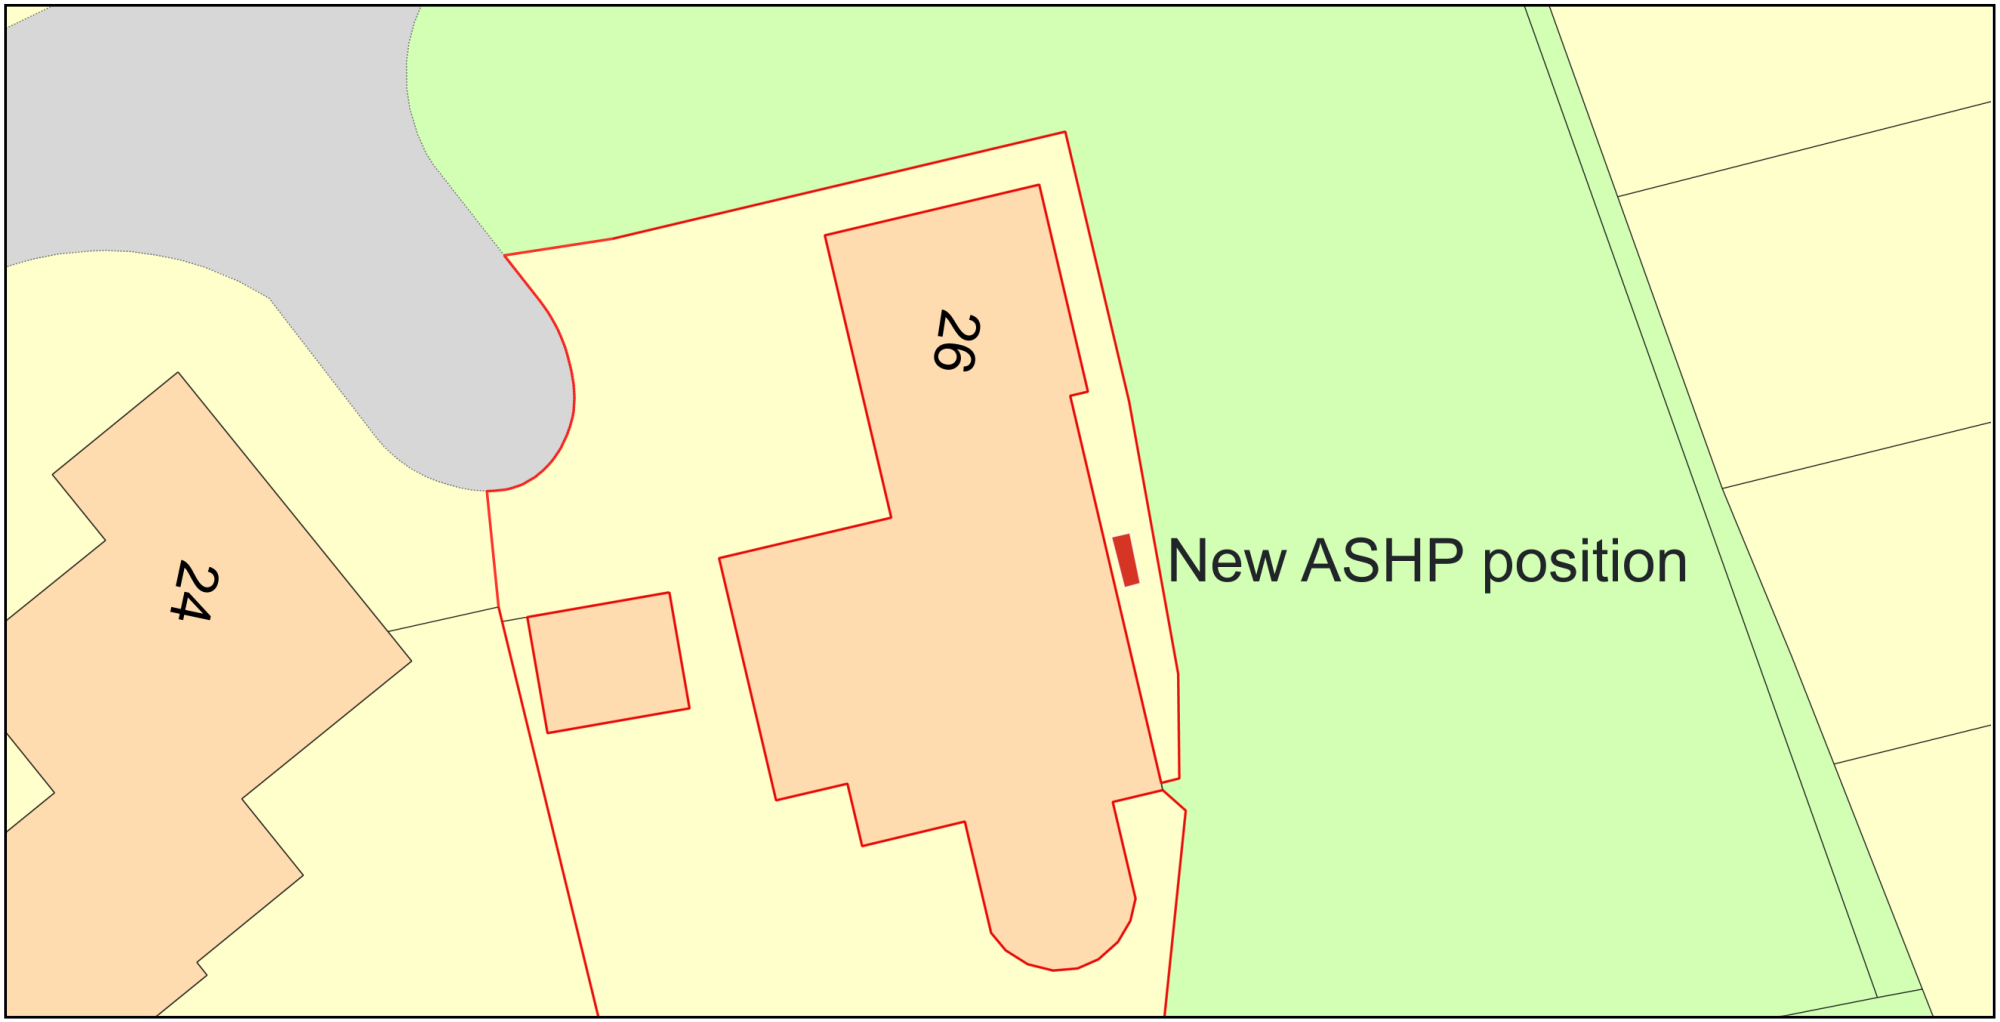

ReQuestaPlan

Plan Produced for: Perry Simpkins

Date Produced: 08 Nov 2023

Plan Reference Number: TQRQM23312104503674

Scale: 1:200 @ A4

© Crown copyright and database rights 2023 OS 100042766