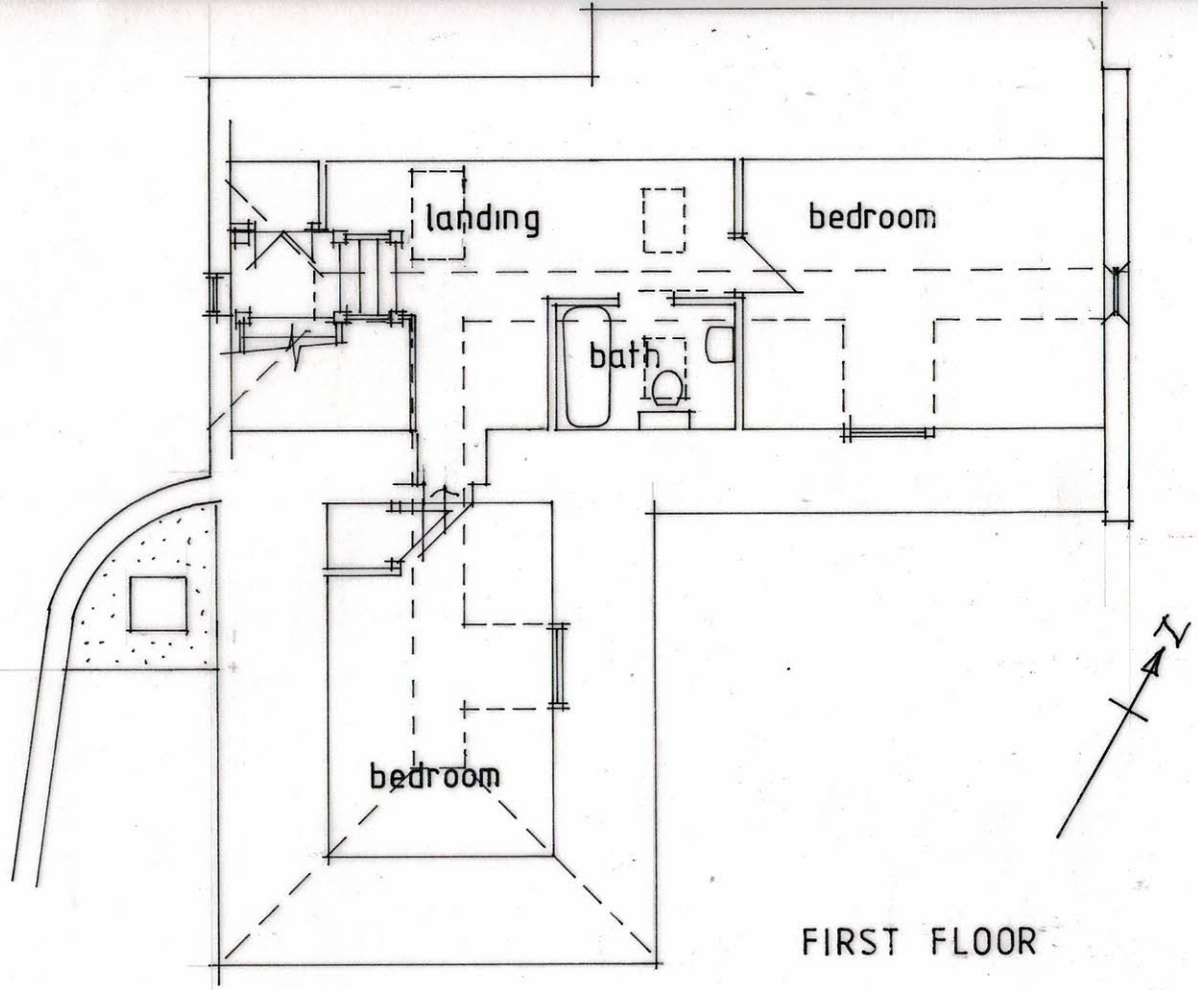

FIRST FLOOR

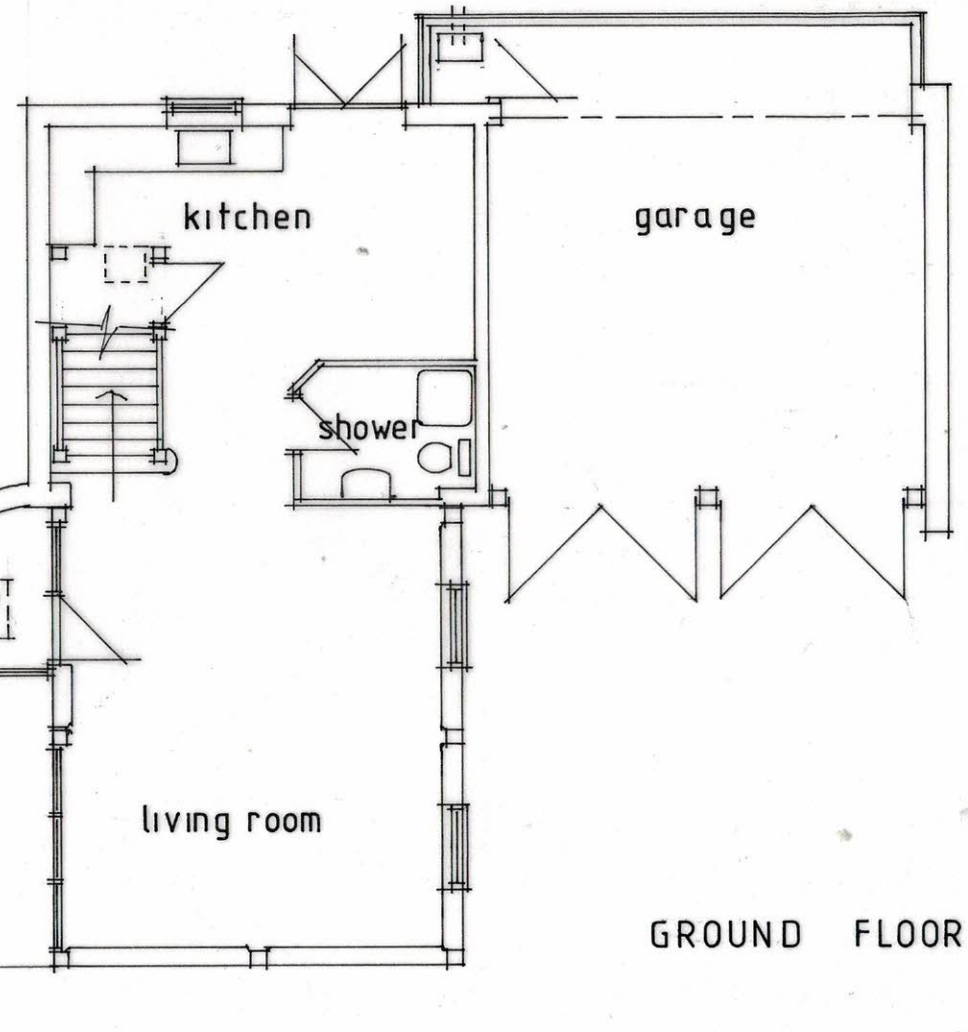

GROUND FLOOR

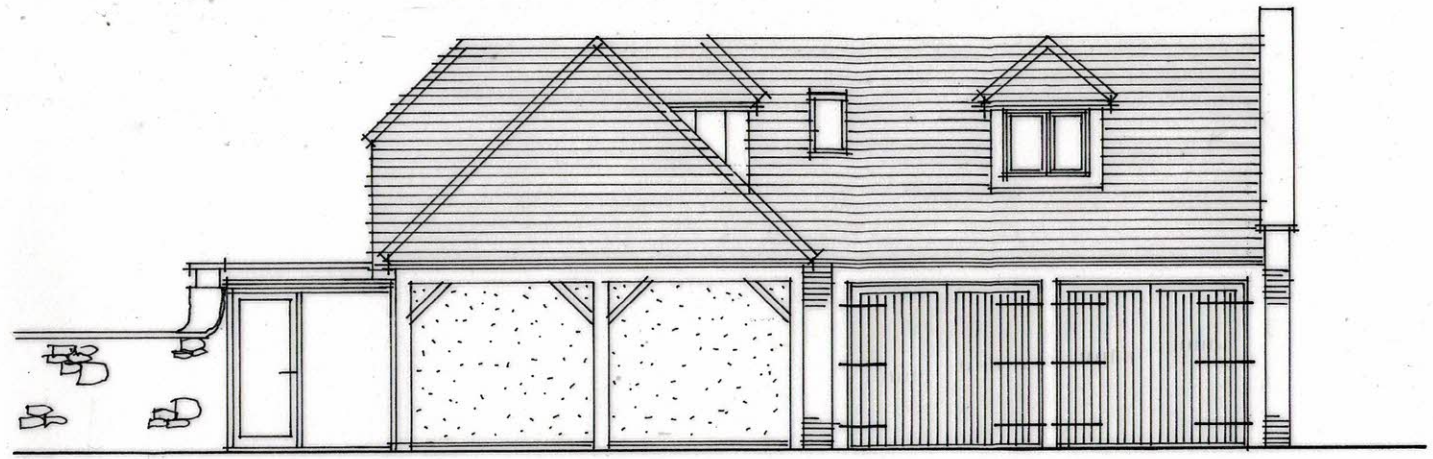

SOUTH



EAST



NORTH

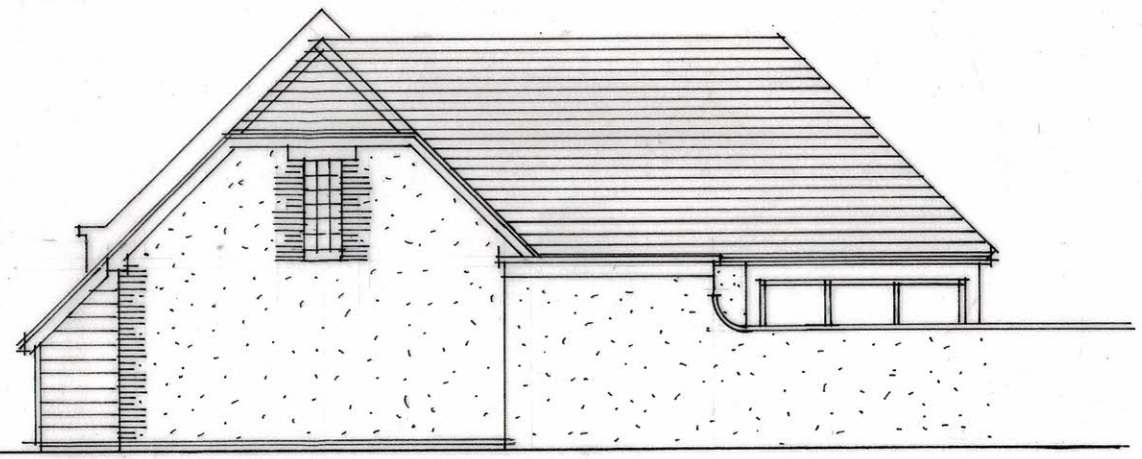

WEST

0 1 2 3

METR 1:100

GARAGE / ANNEX
THE OLD HOUSE
DUCK STREET
SUTTON VENY

OCT. 2023 1:100

REV. (A) 11/23