A3

All dimensions and levels to be checked on site by main contractor prior to preparation of site and construction.

Drawings can be scaled for planning purposes only, do not scale for construction.


The drawing is to be read in conjunction with all relevant consultant and/or specialist drawings and documentation. Any discrepancies or variations should be notified to TUK Surveyors Ltd

**ALL WORKS TO BE UNDERTAKEN IN ACCORDANCE WITH CDM REGULATIONS 2015**

NOTES


## 1 NORTH ELEVATION

Scale: 1:100

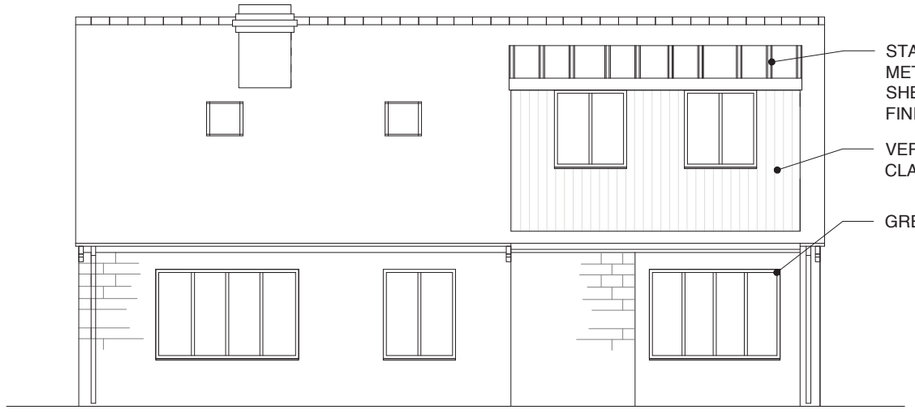



## 2 SOUTH ELEVATION

Scale: 1:100

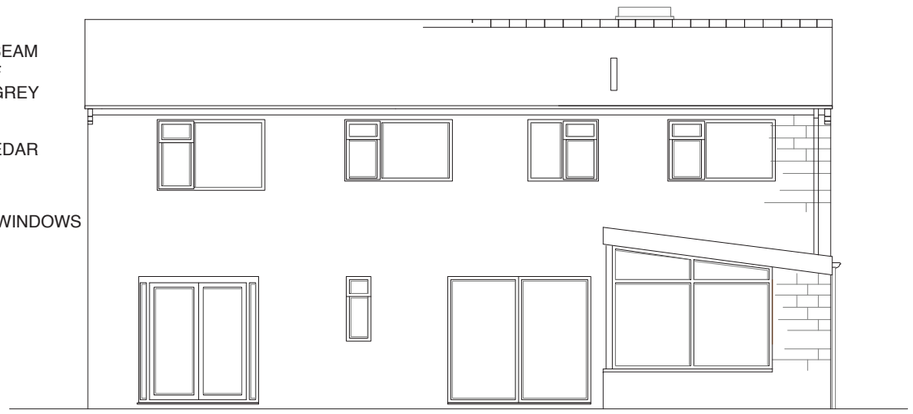

## 3 EAST ELEVATION

Scale: 1:100

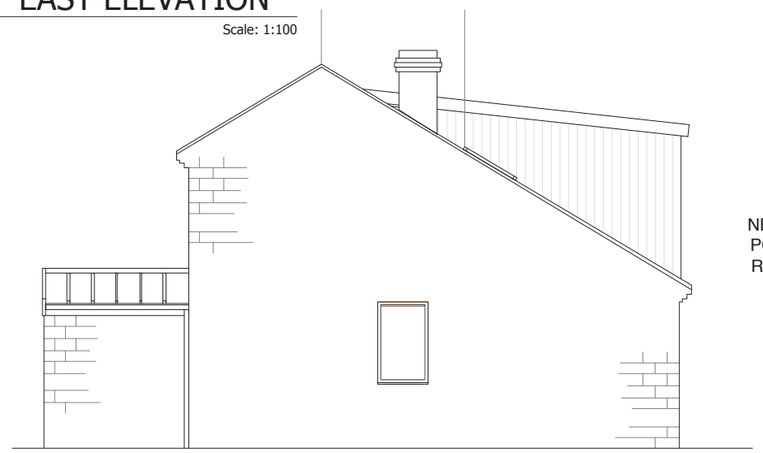


## 4 WEST ELEVATION

Scale: 1:100



1:100

2m 0 2m 4m 6m 8m 10m

| REV | DESCRIPTION | | REV BY/DATE |
|---|---|---|---|
| C | - | | - |
| B | - | | - |
| A | - | PT | - |

# PROPOSED

TUK SURVEYORS LTD T/A TUK ARCHITECTURE Reg: 10706216 England & Wales

THIS DRAWING IS THE PROPERTY OF TUK ARCHITECTURE NO DISCLOSURE, REPRODUCTION OR USE OF ANY PART OF THIS DRAWING MAY BE MADE WITHOUT PRIOR WRITTEN PERMISSION OBTAINED FROM TUK ARCHITECTURE

TUK ARCHITECTURE
1 Potter St, Melbourne,
Derby DE73 8HW
T: 01332 660057
E: info@tukarchitecture.co.uk
w: www.tukarchitecture.co.uk
RICS
TUK ARCHITECTURE

FIRST ANGLE PROJECTION

ALL DIMENSIONS IN mm UNLESS OTHERWISE STATED

DRAWING TITLE
PROPOSED ELEVATION DRAWINGS

PROJECT TITLE
PROPOSED FIRST FLOOR EXTENSION

CUSTOMER/SITE
MR & MRS TUCKWELL
43 BROADSTONES, MONKTON FARLEIGH

| DATE | SCALE | DRAWN BY | CHECKED BY | APPROVED BY |
|---|---|---|---|---|
| 24/08/2020 | AS/DWG | PT | PT | PT |

DRAWING No. 1801-P02

REV ~