


SECTION A-A 1:10 SCALE

SECTION B-B 1:10 SCALE

SHOPFRONT ELEVATION 1:10 SCALE

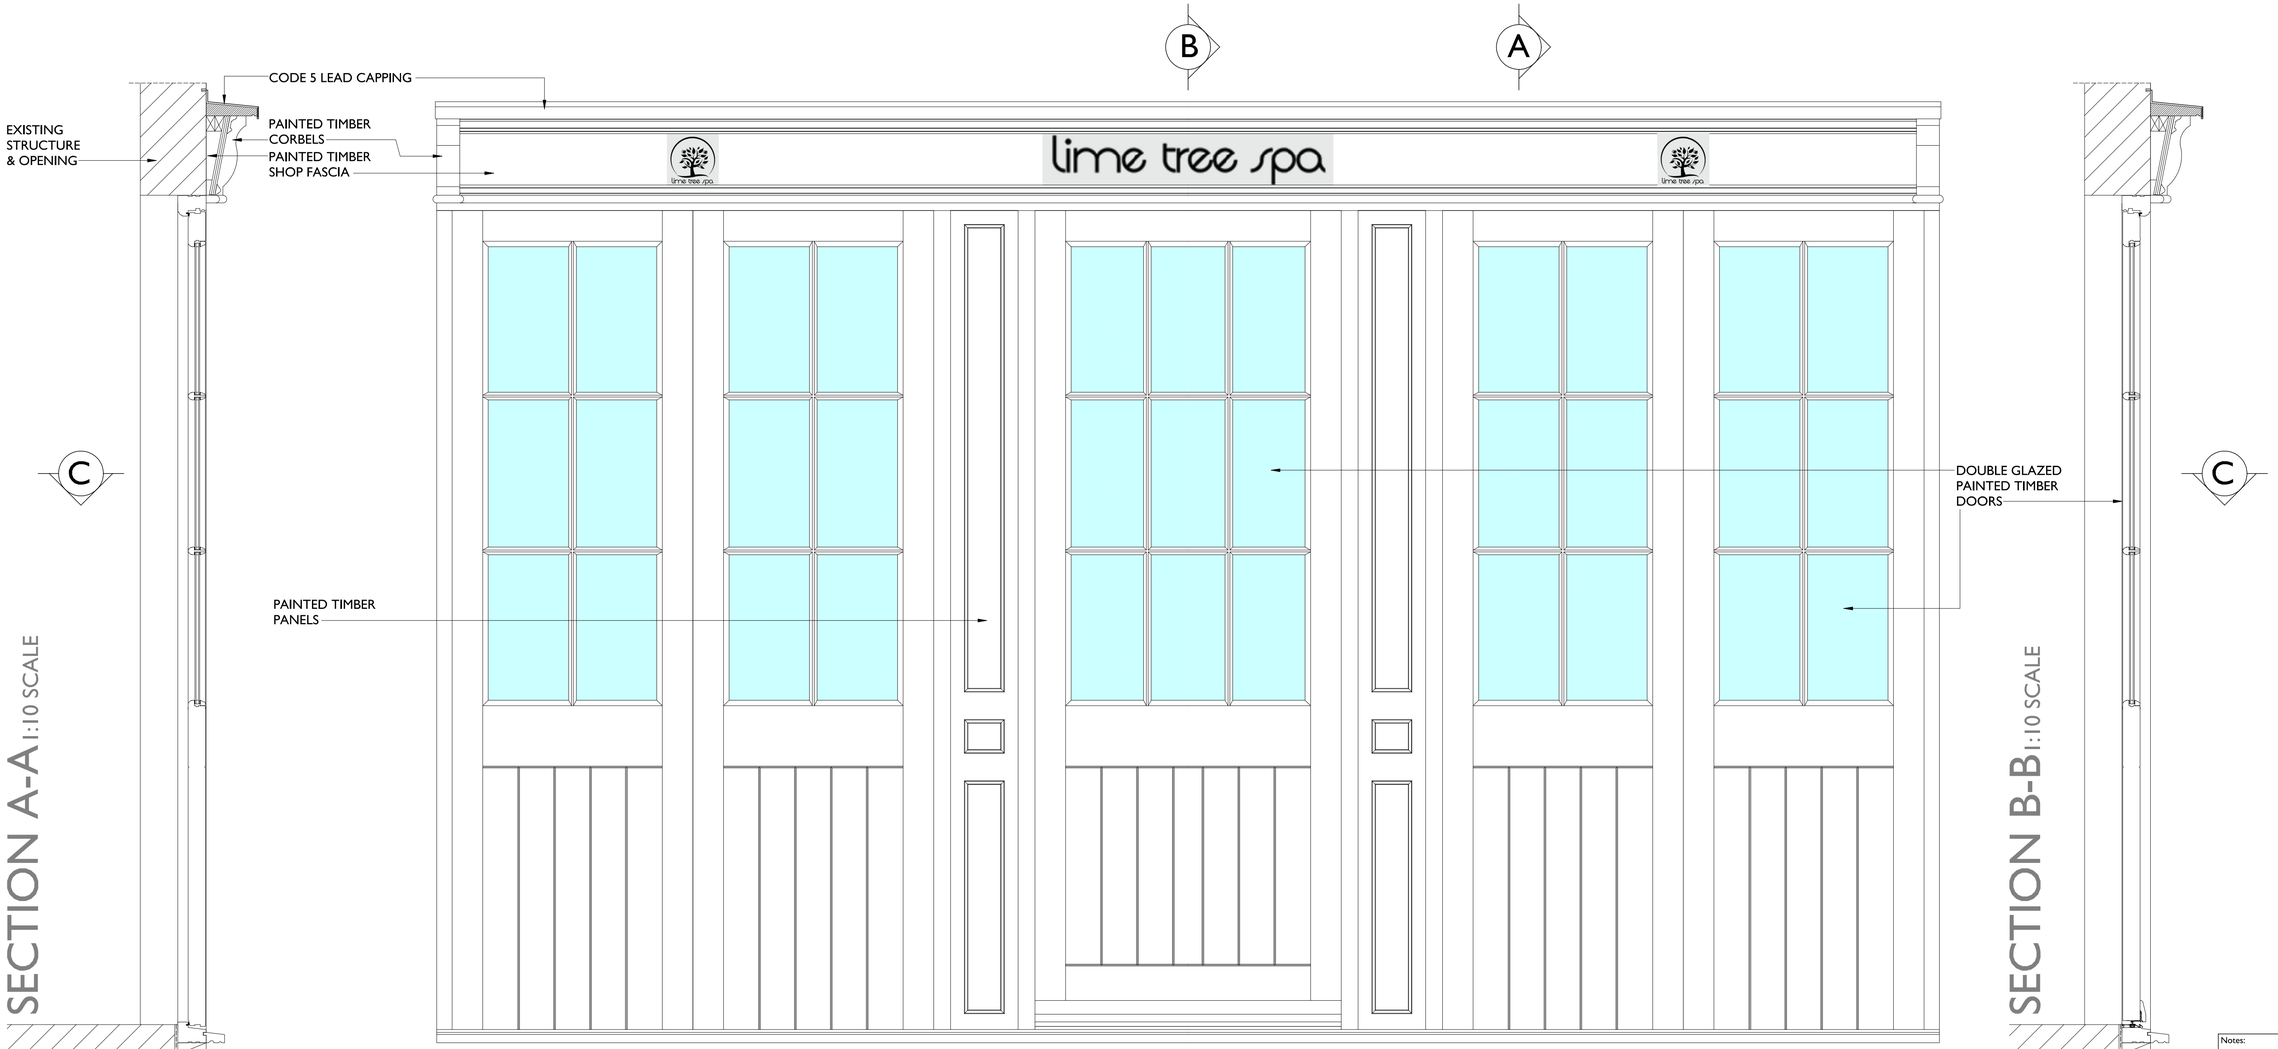

SECTION C-C 1:10 SCALE



STREET WEST ELEVATION 1:50 SCALE

NEW SPA ENTRANCE

MILFORD HALL HOTEL

Notes:

A1

0 0.1 0.2 0.3 0.4 0.5

METRES AT 1:10 SCALE

0 1 2

METRES AT 1:50 SCALE

THIS DRAWING & THE COPYRIGHT OF FAVONIUS ARCHITECTS ET MAY NOT BE COPIED, ALTERED OR REPRODUCED IN ANY WAY WITHOUT THEIR WRITTEN AUTHORITY. DIMENSIONS MUST BE CHECKED ON SITE AND NOT SCALED FROM THIS DRAWING.

MILFORD HALL HOTEL
SALISBURY
EXTENSION & ALTERATIONS

PROPOSED ELEVATION & LARGE SCALE DETAILS OF NEW SPA SHOPFRONT

DWG No: 1130-20-105A

DATE: NOV 2023 | SCALE: 1:10/50

FAVONIUS ARCHITECTS
Tel: 01722 412 391 www.favonius.co.uk
Wyndham House, 65 The Close, Salisbury, Wiltshire SP1 2EN

PLANNING & LBC APPLICATION