
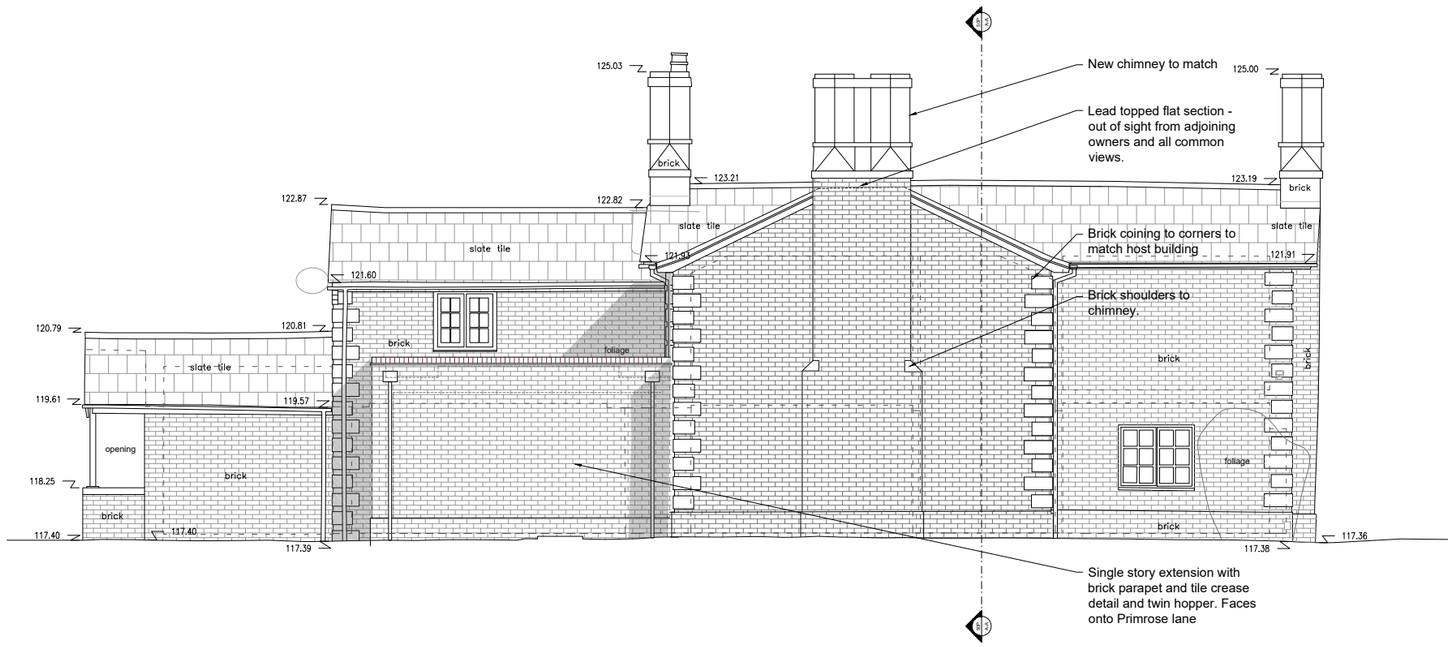


Proposed North Elevation - 1:50(A1) - 1:100(A3)

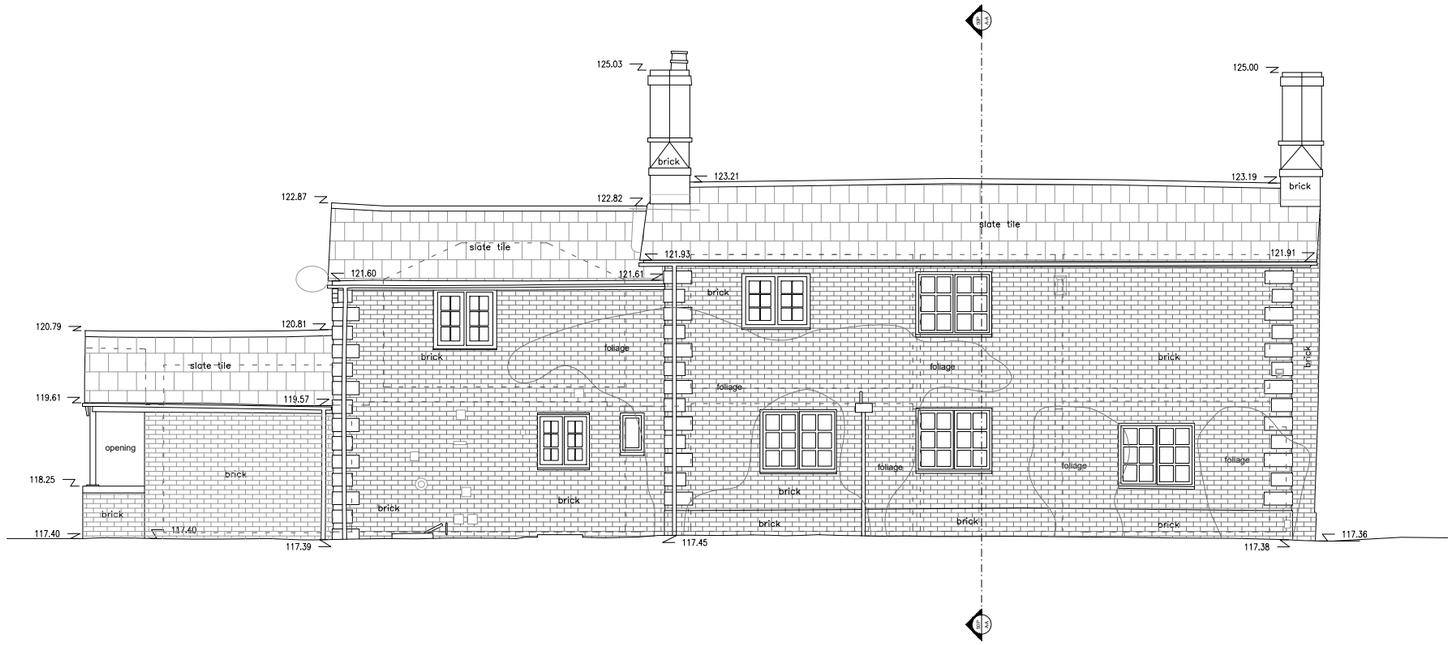

Existing North Elevation - 1:50(A1) - 1:100(A3)

NOTES

Do not scale. Contractor or subcontractor to check all dimensions on site before building or manufacture.
Any discrepancies between site, drawing or specification to be reported to the architect immediately.

The measurements for neighboring properties are not (unless noted otherwise) part of the measured survey but have been drawn with some approximation based on OS or other information available.

0
1m
2m
3m
4m
5m
10m
Scale Bar

DATE	
08/11/2023	P120-R00 Planning Issue

Cruice Goodall
Architecture & Design
THE BUTTS, MANNINGFORD ABBOTS, PEWSEY, WILTS, SN9 6HZ
T: 020 3795 7222 E: mail@cruicegoodallarchitecture.com

Mr & Mrs J. Murrell

SITE

Primrose House
Manningford Bruce

DRAWING

Existing & Proposed
North Elevation

SCALE @ A1/A3	DATE	DRAWN
1:50/100	11/04/2023	BCG
JOB No.	DWG. No.	REVISION
116	P120-R00	

c:\dropbox\cgad\03 projects\116 mpc - murrell\02 base drawings\116-mpc - Printed - 08/11/2023 16:20:18 by: Benedict Goodall