
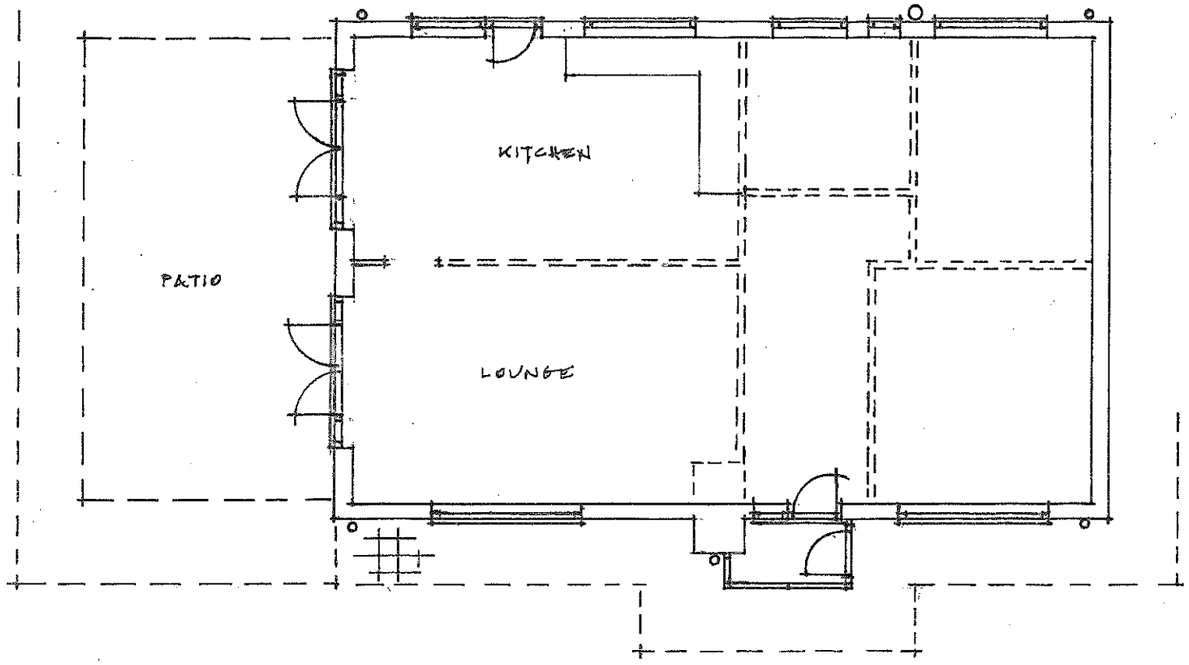


EXISTING GROUND FLOOR PLAN

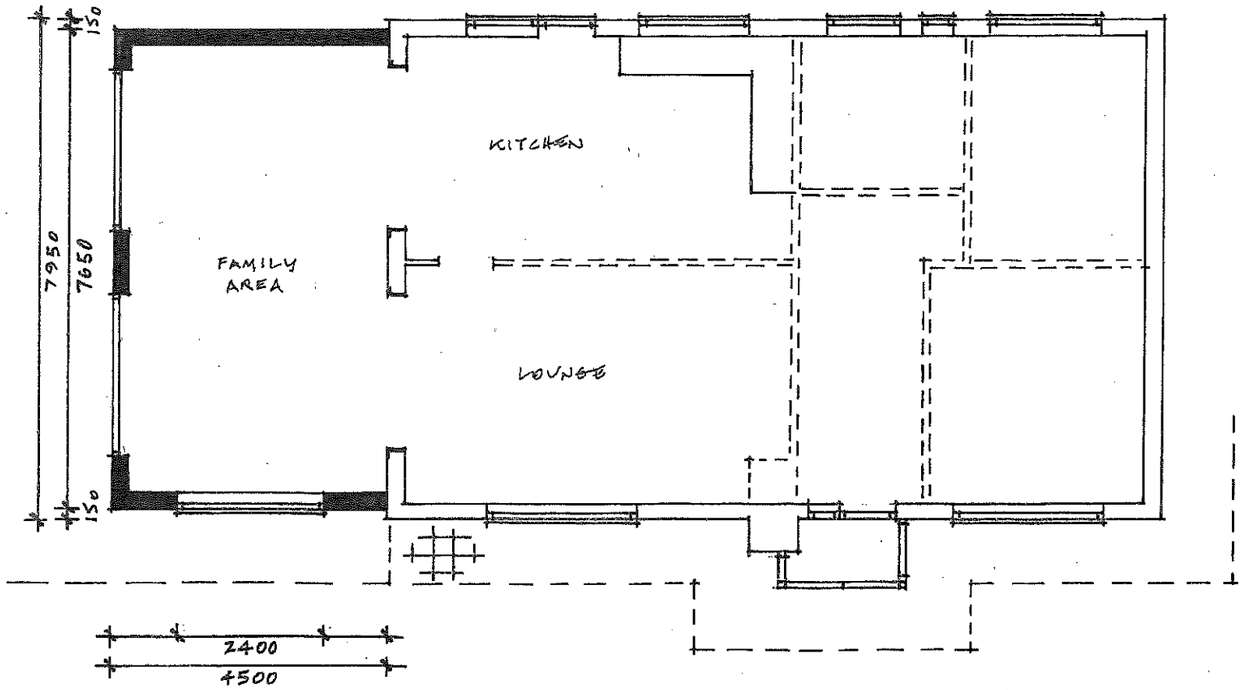

PROPOSED GROUND FLOOR PLAN

© copyright

Vines & Lipscombe Design Group

Architectural & Town Planning Consultants

3 Wardour Road
Chippenham
Wiltshire SN14 0PA

Tel + 44 (0) 1249 657695
Tel + 44 (0) 7785 717665
Email vinesandlipscombe@gmail.com

Vivian A Vines MBE Vines & Lipscombe Design Group Established 1972

ARCHITECTURAL DESIGN TOWN & COUNTRY PLANNING
DEVELOPMENT PLANNING & BUILDING CONSULTANTS
RESIDENTIAL . COMMERCIAL . INDUSTRIAL . LEISURE . AGRICULTURE

Client

PAULINE LODER

Site

**SUSSEX GATE
YORK LANE
BRINKWORTH
WILTSHIRE SN15 5AN**

Job Title

SINGLE-STOREY EXTENSION & DETACHED GARAGE

Drawing Title

EXISTING & PROPOSED GROUND FLOOR PLANS

Scale: 1:100 Date: Oct 2023

Drawn: VAV Page Size: A3

Scale Bar 1:100 0 1 2 3 4 5 6 7

Drawing No **2023 - 03 - 1**