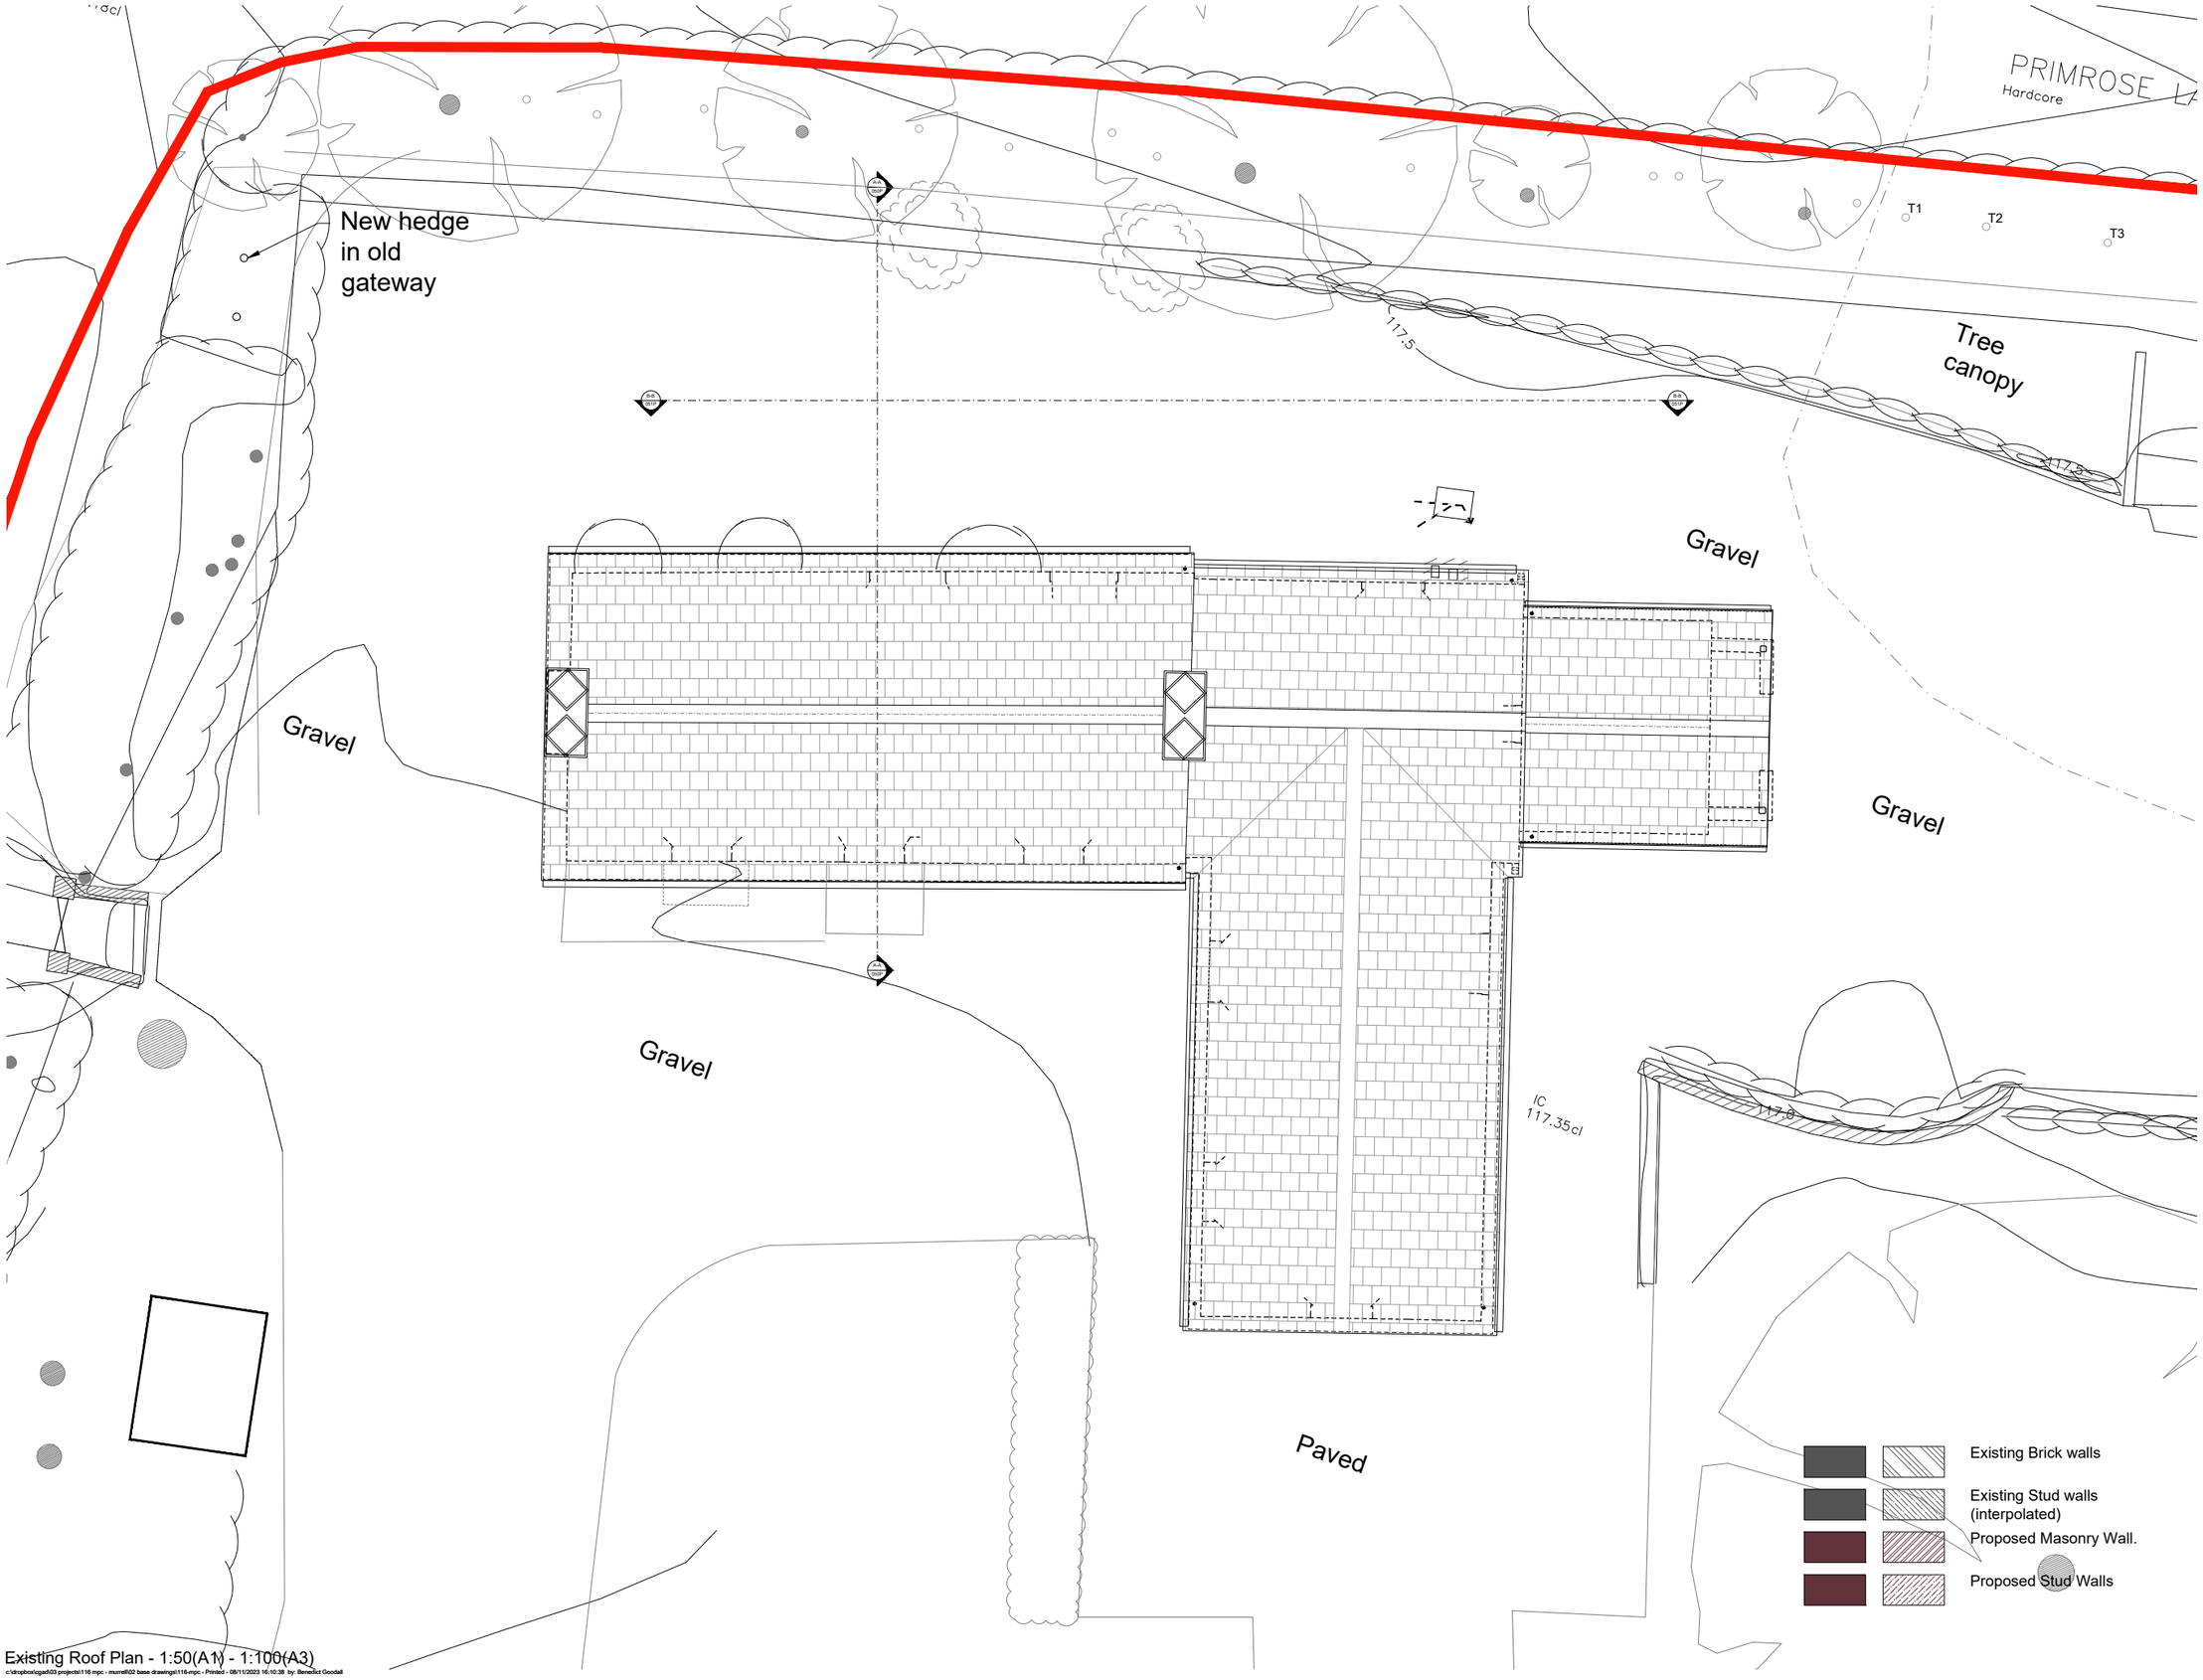


Existing Roof Plan - 1:50(A1) - 1:100(A3)

c:\dropbox\cgadd\03 projects\116 mpc - murrell\02 base drawings\116-mpc - Printed - 08/11/2023 16:10:38 by: Benedict Goodall

NOTES

Do not scale. Contractor or subcontractor to check all dimensions on site before building or manufacture.
Any discrepancies between site, drawing or specification to be reported to the architect immediately.

The measurements for neighboring properties are not (unless noted otherwise) part of the measured survey but have been drawn with some approximation based on OS or other information available.

0
1m
2m
3m
4m
5m
10m

Scale Bar

DATE		
08/11/2023	P012-R00	Planning Issue

Cruice Goodall
Architecture & Design
THE BUTTS, MANNINGFORD ABBOTS, PEWSEY, WILTS, SN9 6HZ
T: 020 3795 7222 E: mail@cruicegoodallarchitecture.com

Mr & Mrs J. Murrell

SITE
Primrose House
Manningford Bruce

DRAWING
Existing
Roof Plan

SCALE @ A1/A3	DATE	DRAWN
1:50/100	11/04/2023	BCG

JOB No.	DWG. No.	REVISION
116	P012-R00	