
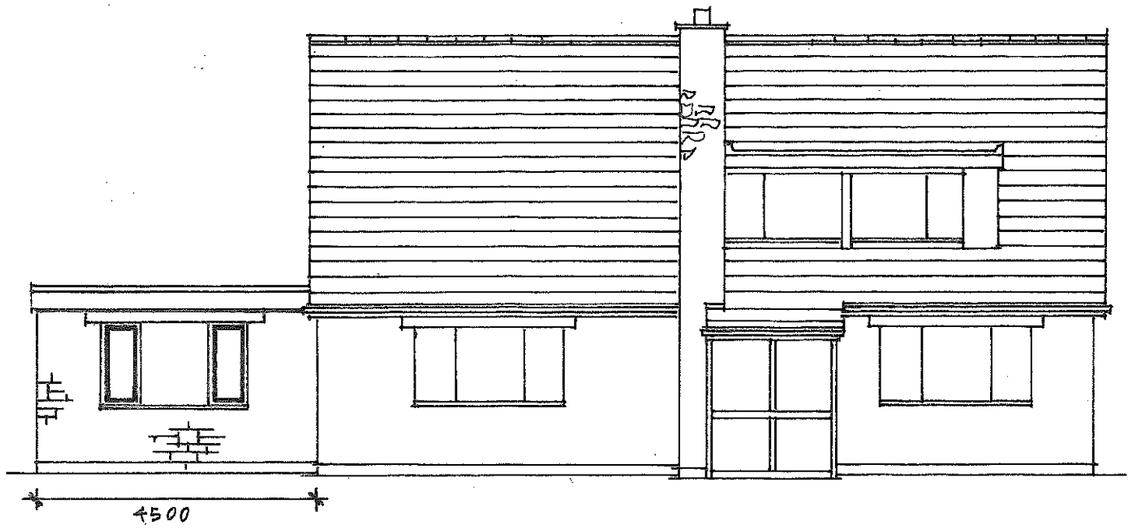


SOUTH EAST ELEVATION


Proposed walls constructed in ECC Cotswold Tooled Finish Bradstone reconstructed stone to match existing dwelling

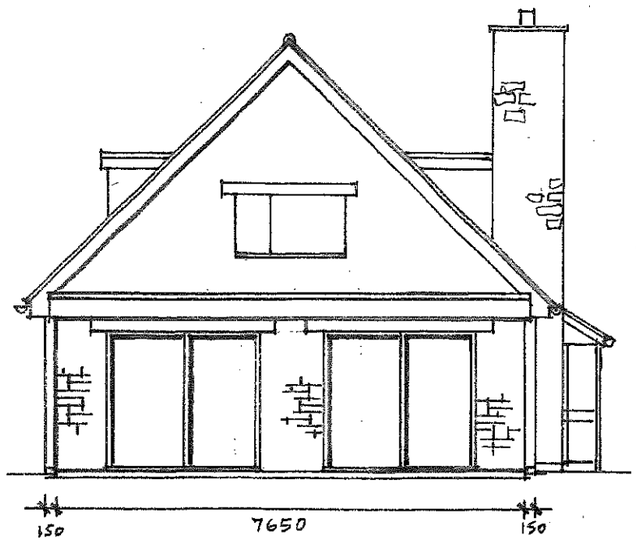

SOUTH WEST ELEVATION

Proposed windows, doors and frames in white Upvc to match existing dwelling

Proposed single-storey flat roof deck is to be covered with single-ply roof membrane or GRP

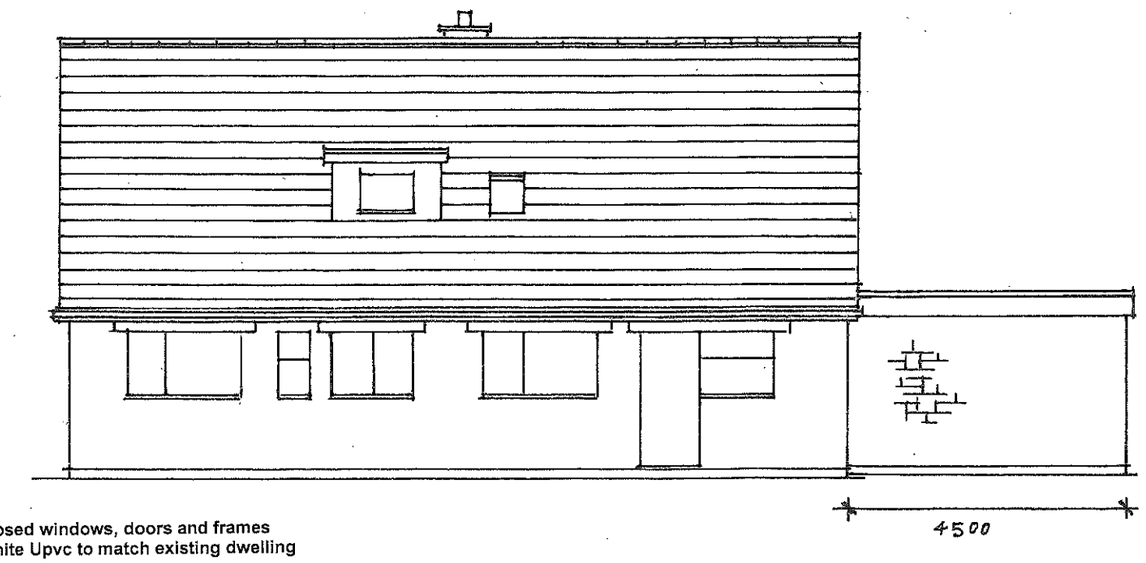

NORTH WEST ELEVATION

© copyright

Vines & Lipscombe Design Group

Architectural & Town Planning Consultants

3 Wardour Road
Chippenham
Wiltshire SN14 0PA

Tel + 44 (0) 1249 657695
Tel + 44 (0) 7785 717665
Email vinesandlipscombe@gmail.com

Vivian A Vines MBE Vines & Lipscombe Design Group Established 1972

ARCHITECTURAL DESIGN TOWN & COUNTRY PLANNING
DEVELOPMENT PLANNING & BUILDING CONSULTANTS
RESIDENTIAL . COMMERCIAL . INDUSTRIAL . LEISURE . AGRICULTURE

Client

PAULINE LODER

Site

SUSSEX GATE
YORK LANE
BRINKWORTH
WILTSHIRE SN15 5AN

Job Title

SINGLE-STOREY EXTENSION & DETACHED GARAGE

Drawing Title

PROPOSED ELEVATIONS

Scale: 1:100 Date: Oct 2023

Drawn: VAV Page Size: A3

Scale Bar 1:100 0 1 2 3 4 5 6

Drawing No 2023 - 03 - 3