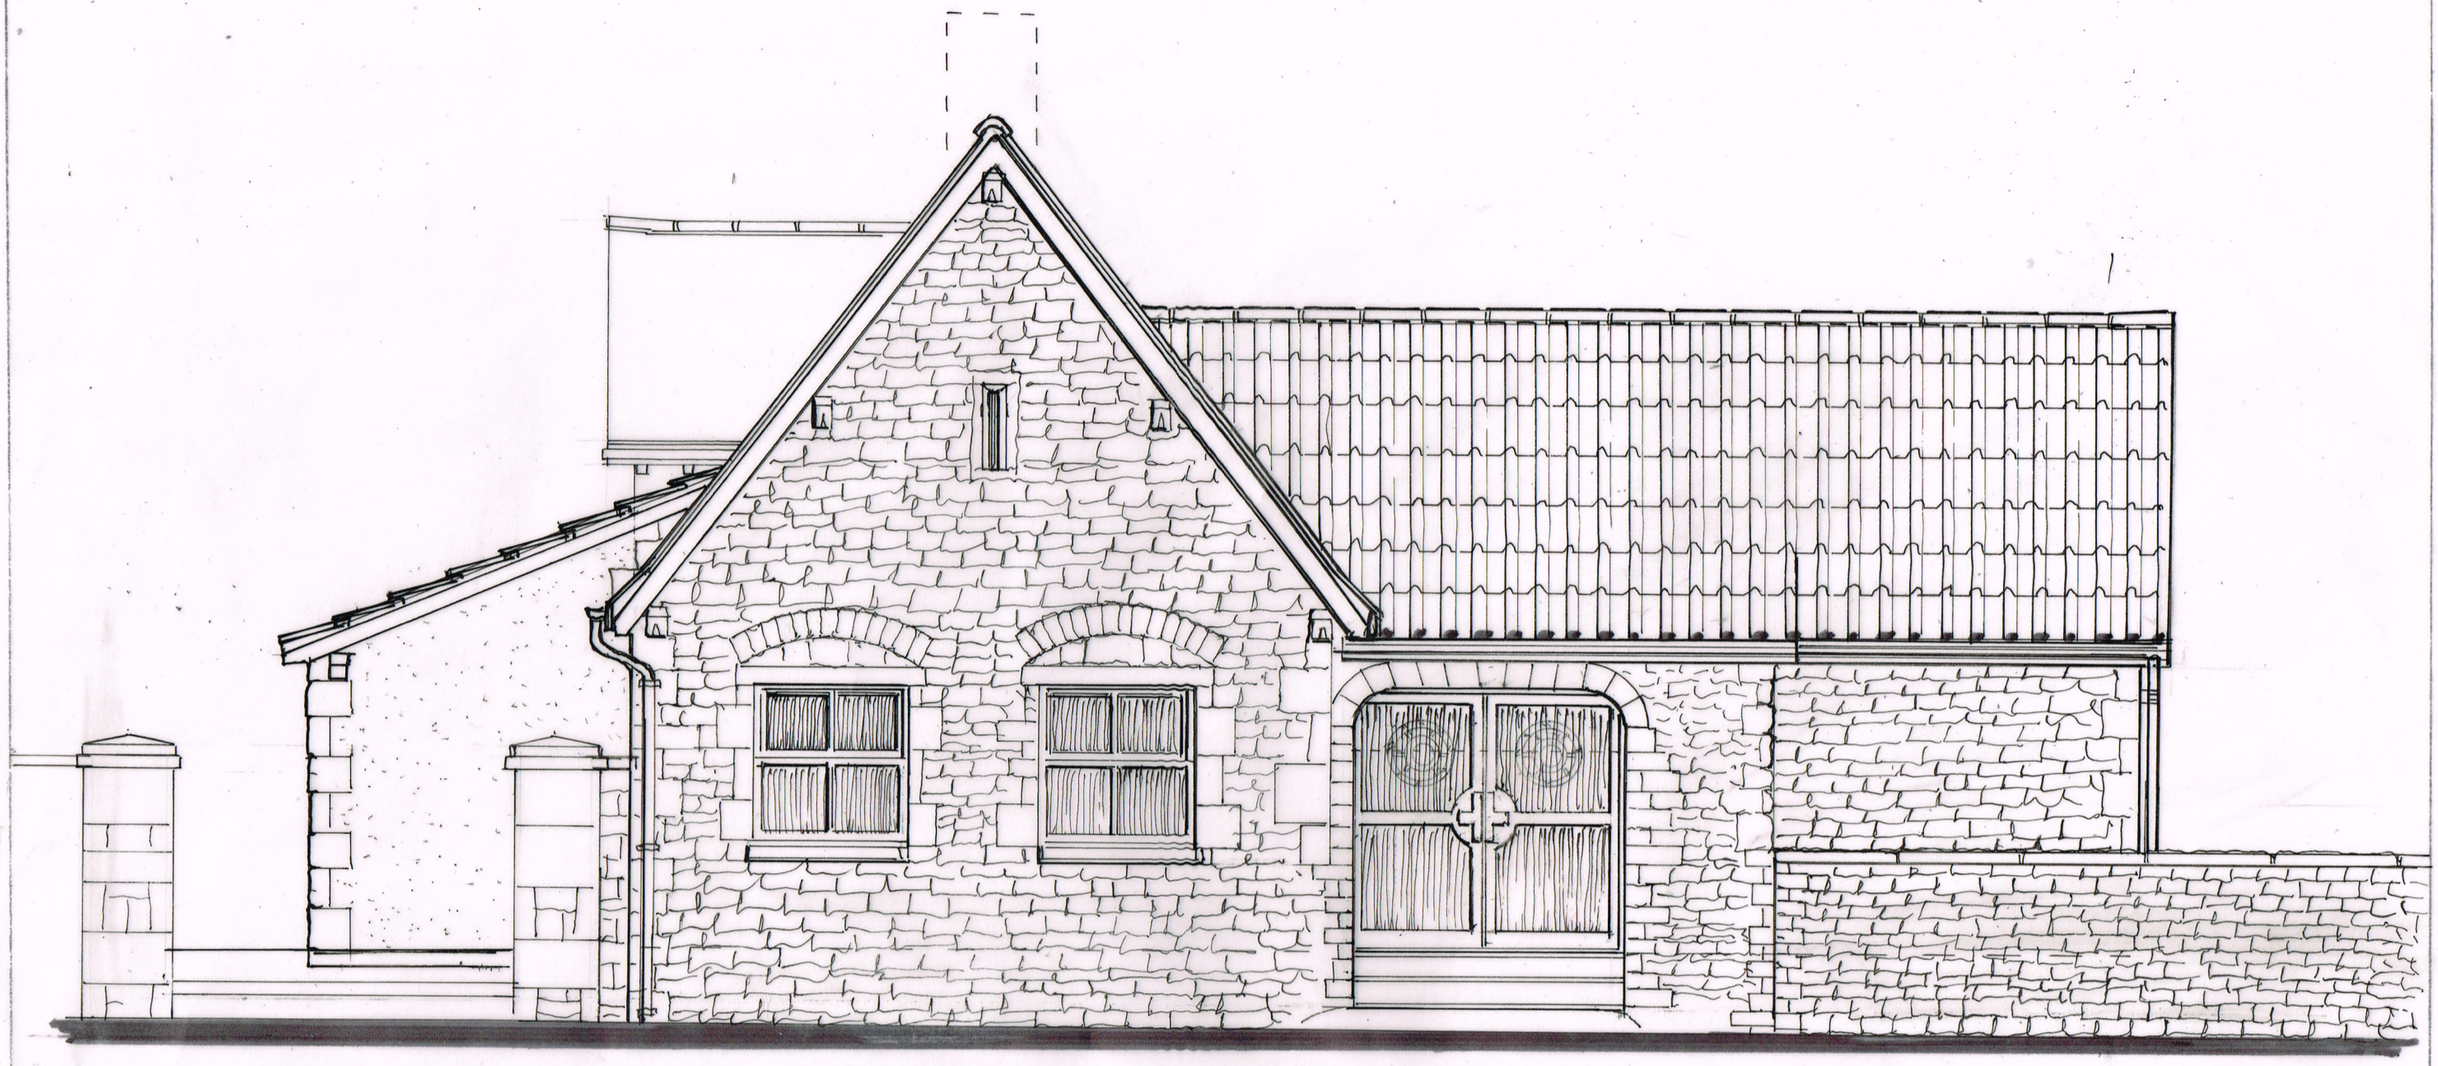

BOLINGBROKE DESIGN
32 Shurnhold, Melksham, Wiltshire, SN12 8DG.
Telephone: 01225 704839 Mobile: 07860 491800
bolingbroke.design@gmail.com

A PRODUCT OF THE UNO RANGE – ARCHITECT CAT. No. 7313

LEGEND:-
- Exg Walls
- New Stone
- New Brick
- New Block
- New Stud

NOTES:

© All copyrights Reserved 2023

Client: St. Katharines Church Holt

Job Title: The Coach House
386A Ham Green, Holt, BA14 6PZ

Scale: 1:50

Drawn by: T

Date: Sept 23

Drawing Title: Proposed Front Elevation

Drg No: 3121/4

Rev:

420x297mm A3