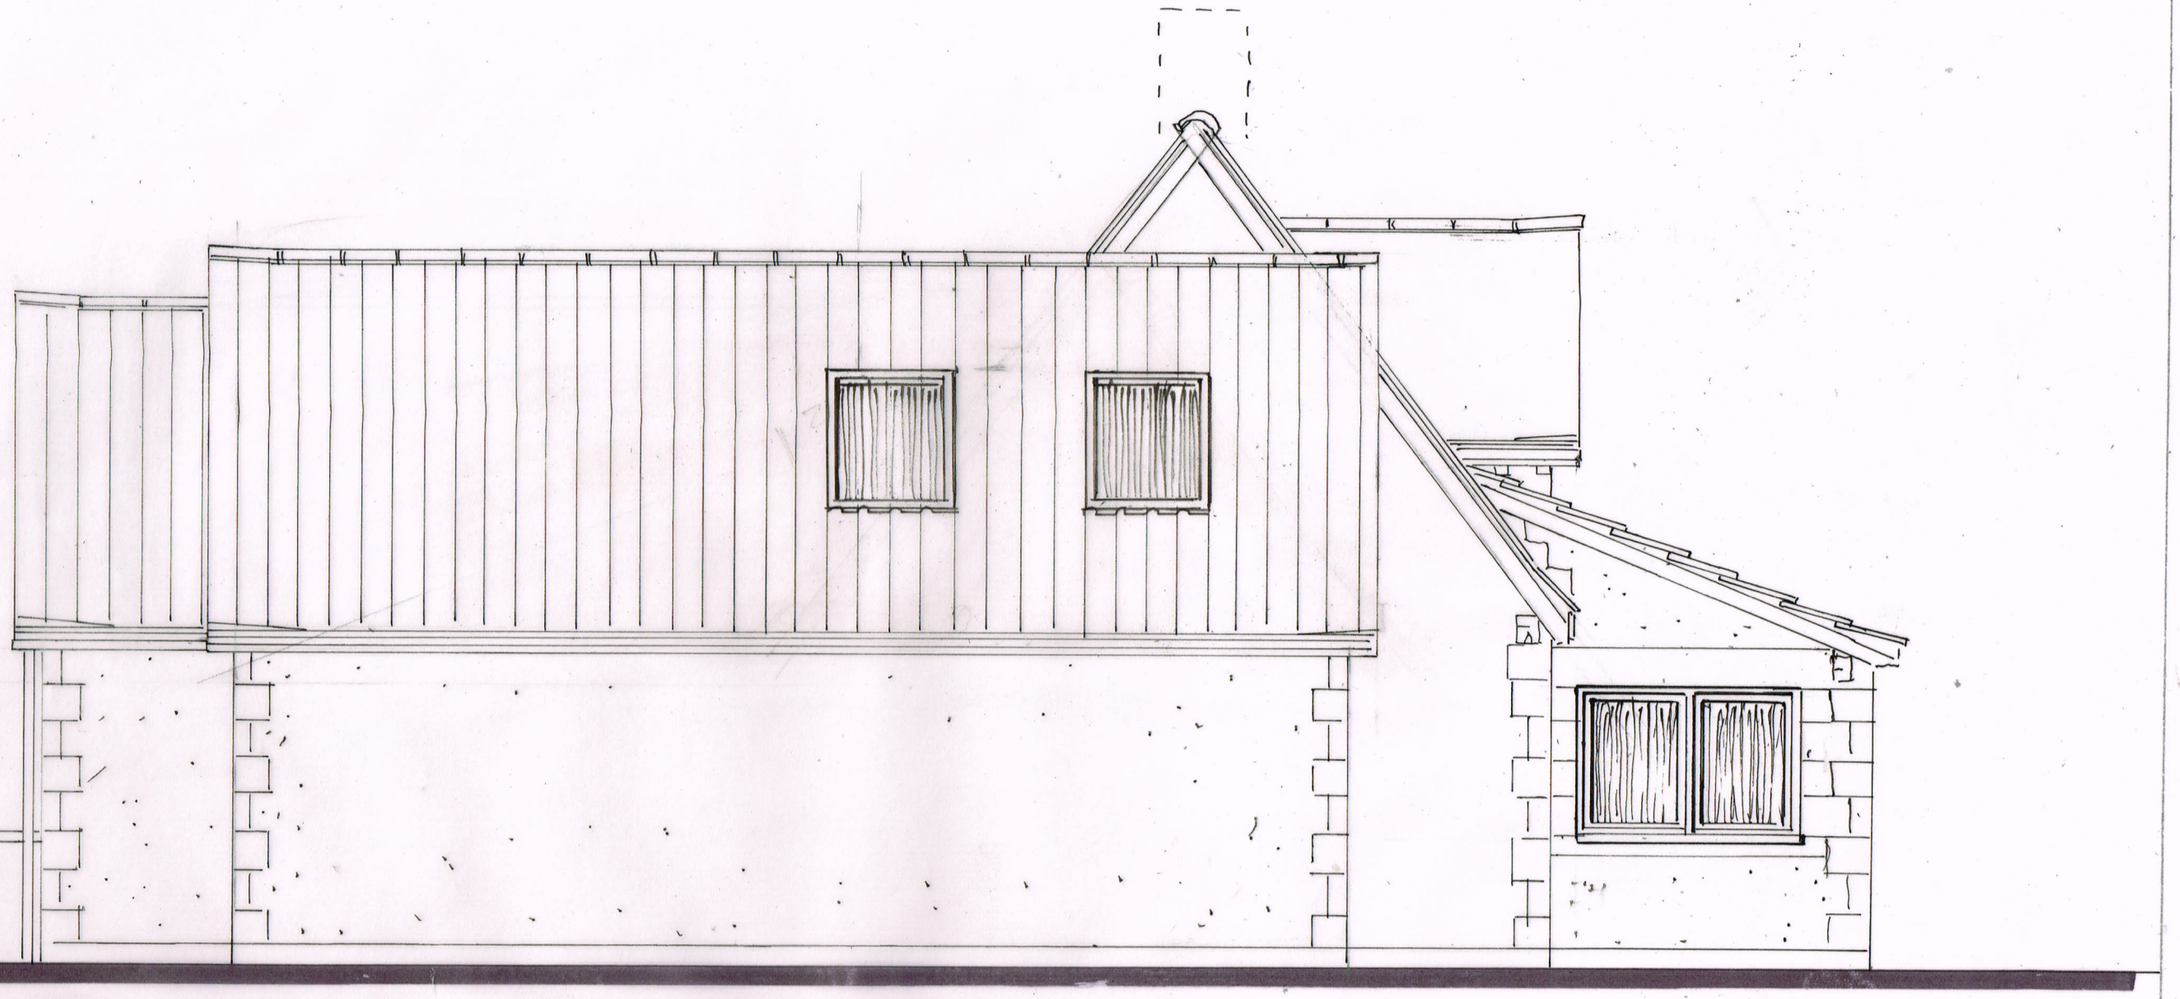

BOLINGBROKE DESIGN
32 Shurnhold, Melksham, Wiltshire, SN12 8DG.
Telephone: 01225 704839 Mobile: 07860 491800
bolingbroke.design@gmail.com

A PRODUCT OF THE UNO RANGE – ARCHITECT CAT. No. 7315

LEGEND:-
- Exg Walls
- New Stone
- New Brick
- New Block
- New Stud

NOTES

© All copyrights reserved 2023

Client: St Katharines Church Holt

Job Title: The Coach House
386A Ham Green, Holt, BA14 6PZ

Scale: 1:50

Drawn by: A

Date: Sept 2023

Drawing Title: Proposed Rear Elevation

Drg No: 3121/5

Rev:

420x297mm A3