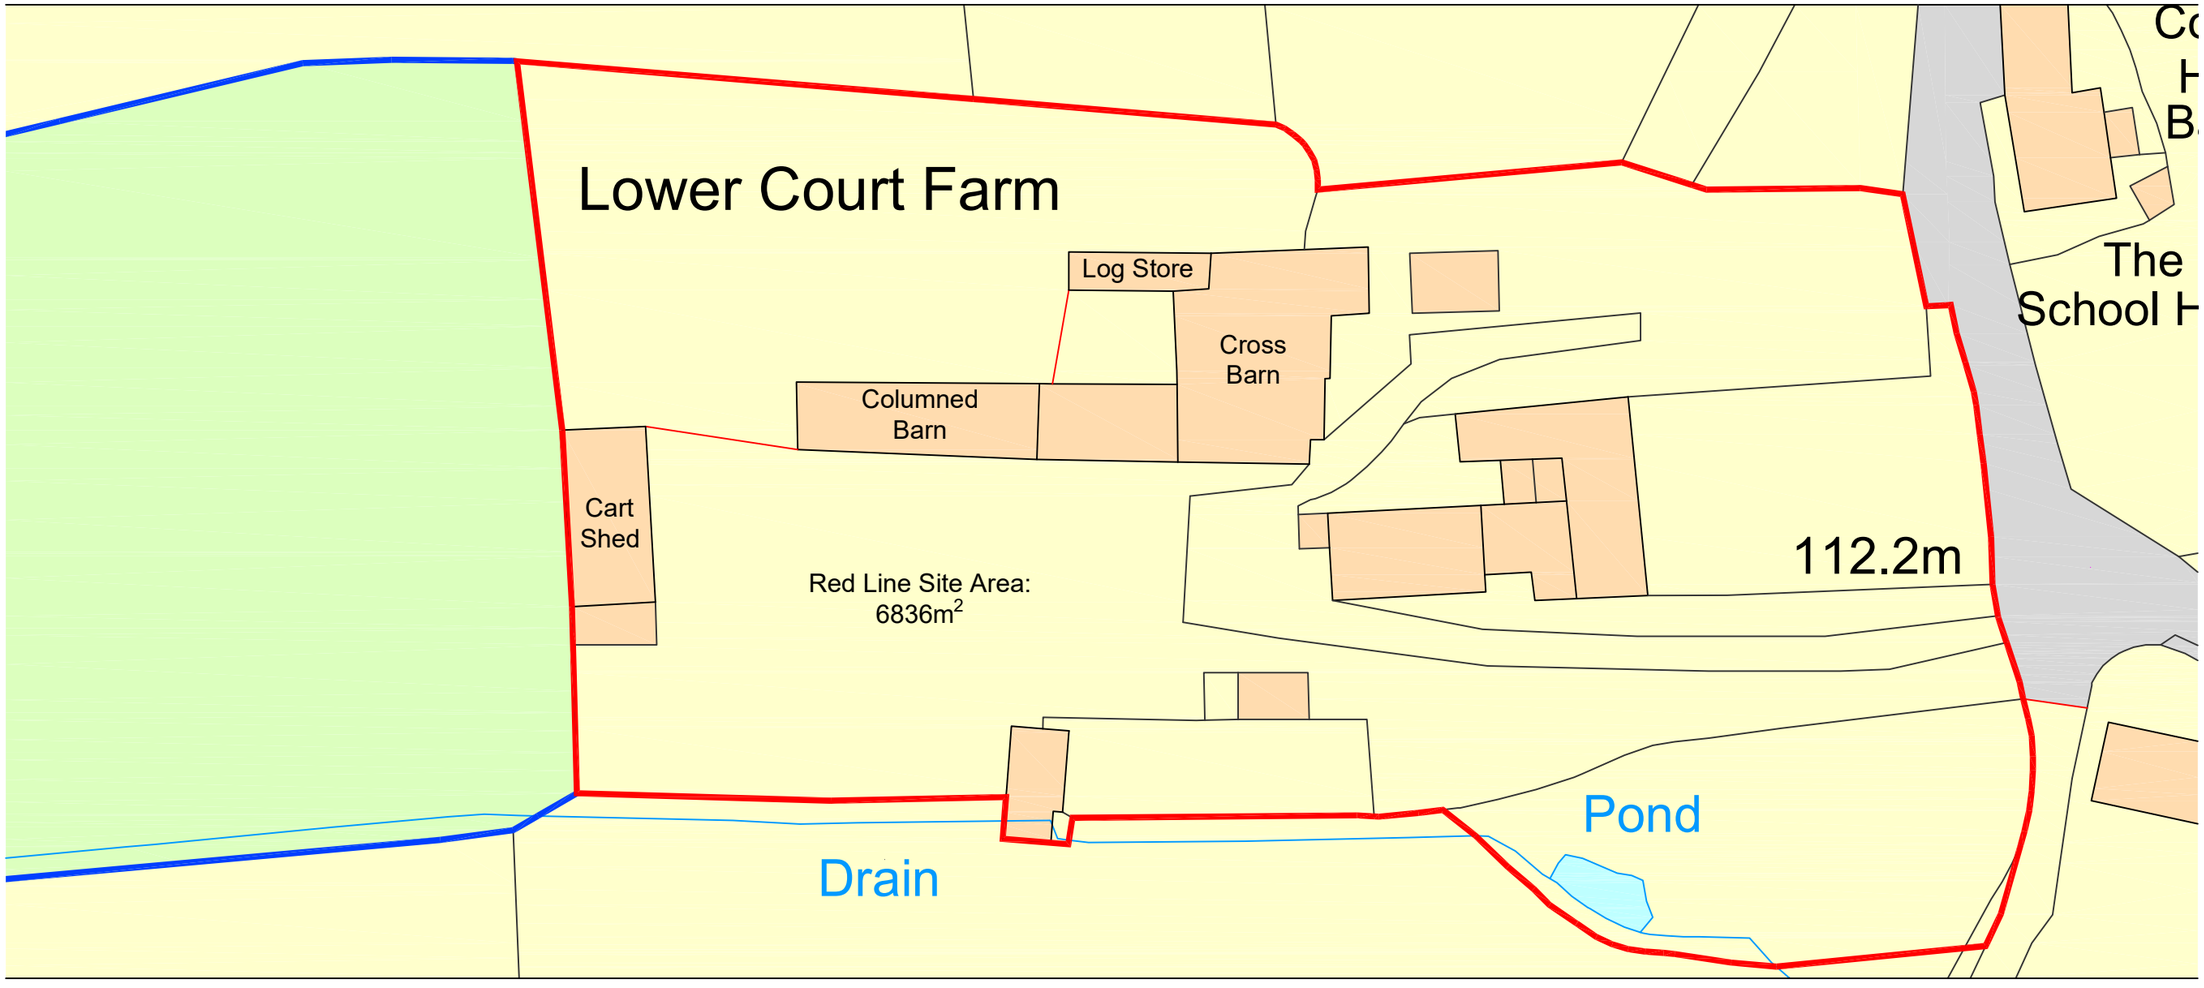


opyright 2017. All rights reserved. Licence number 100022432

Existing Block Plan

0 5 25 50m

N

TITLE
Lower Court Farm
Barn Conversion

DETAIL
Existing Block Plan

SCALE
1:500 @A3

DATE
05/09/2023

DRAWN BY
JM

CHECKED BY

REVISIONS

Contractors must check all dimensions on site.
Only figured dimensions are to be worked from.
Discrepancies must be reported immediately to the architect before proceeding.
The drawing is copyrighted.

Drawing
1933-EBP
FILENAME

WATSON BERTRAM & FELL
ARCHITECTS & SURVEYORS
5 GAY STREET BATH BA1 2PH
TEL 01225 33[illegible] FAX 01225 448537
MAIL@WBF-BATH.CO.UK
WWW.WBF-BATH.CO.UK