


North-East
Elevation 1-100

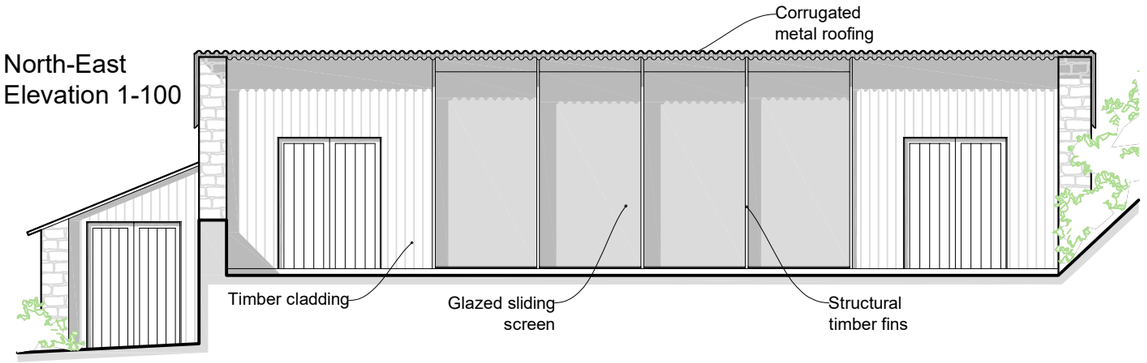


North-West
Elevation 1-100

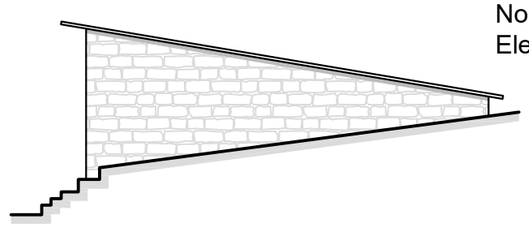

South-East
Elevation 1-100

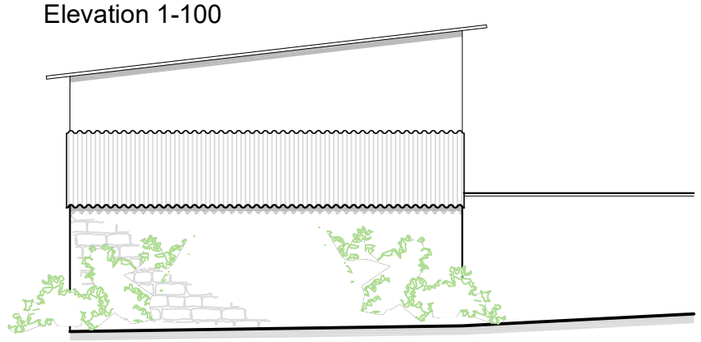

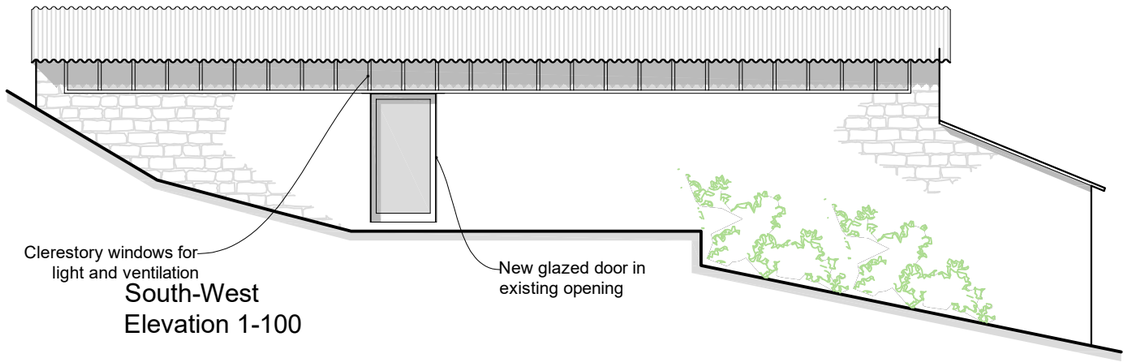


South-West
Elevation 1-100

N

1:50
0 1 2.5m
0 1 5m
1:100

Floor Plan - 1:50

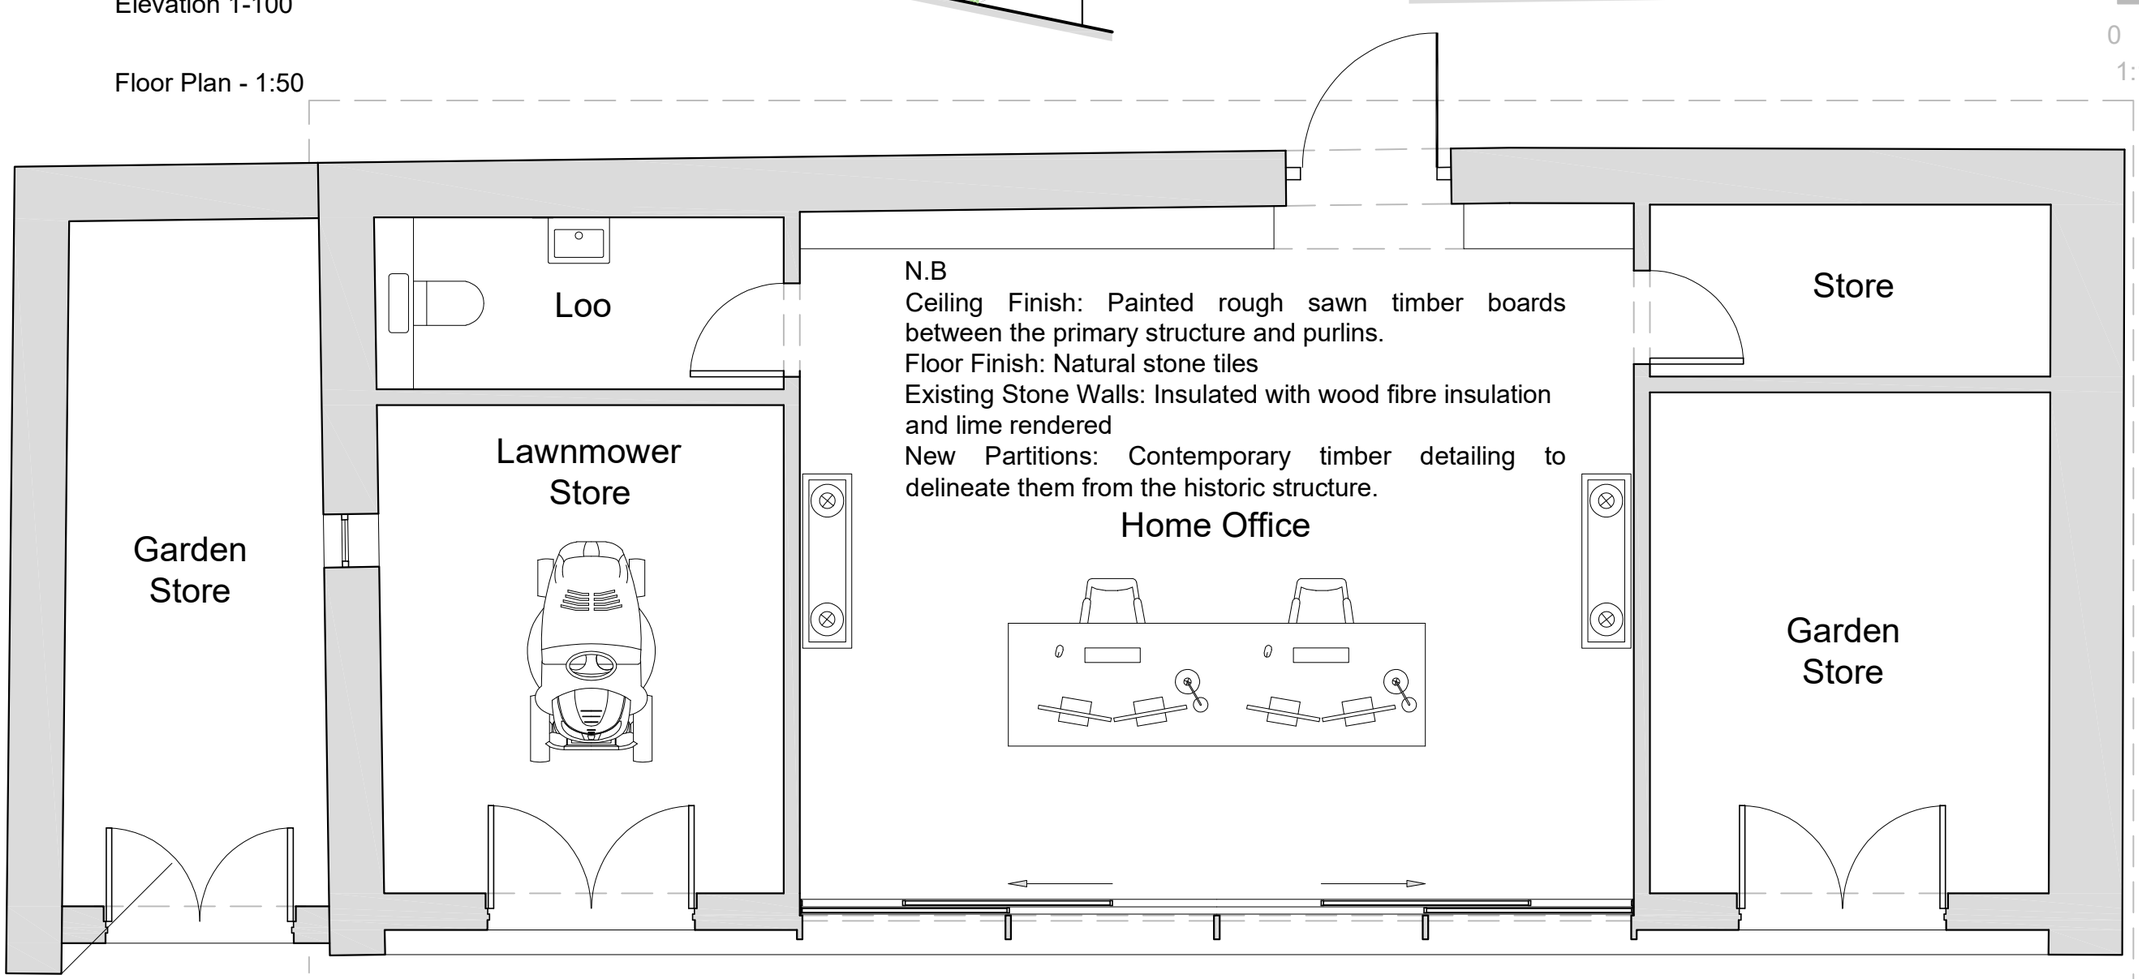

N.B
Ceiling Finish: Painted rough sawn timber boards between the primary structure and purlins.
Floor Finish: Natural stone tiles
Existing Stone Walls: Insulated with wood fibre insulation and lime rendered
New Partitions: Contemporary timber detailing to delineate them from the historic structure.

TITLE
Lower Court Farm
Cart Shed
Proposed Conversion

DETAIL
Cart Shed
Proposed Plans &
Elevations

SCALE
1:50 & 1:100 @A3

DATE
18/09/2023

DRAWN BY
JM

CHECKED BY
MW

REVISIONS

Contractors must check all dimensions on site.
Only figured dimensions are to be worked from.
Discrepancies must be reported immediately to the architect before proceeding.
The drawing is copyrighted.

Drawing
1933-P-05
FILENAME

WATSON BERTRAM & FELL
ARCHITECTS & SURVEYORS
5 GAY STREET • BATH • BA1 2PH
TEL 01225 337273 • FAX 01225 448537
MAIL@WBF-BATH.CO.UK
WWW.WBF-BATH.CO.UK