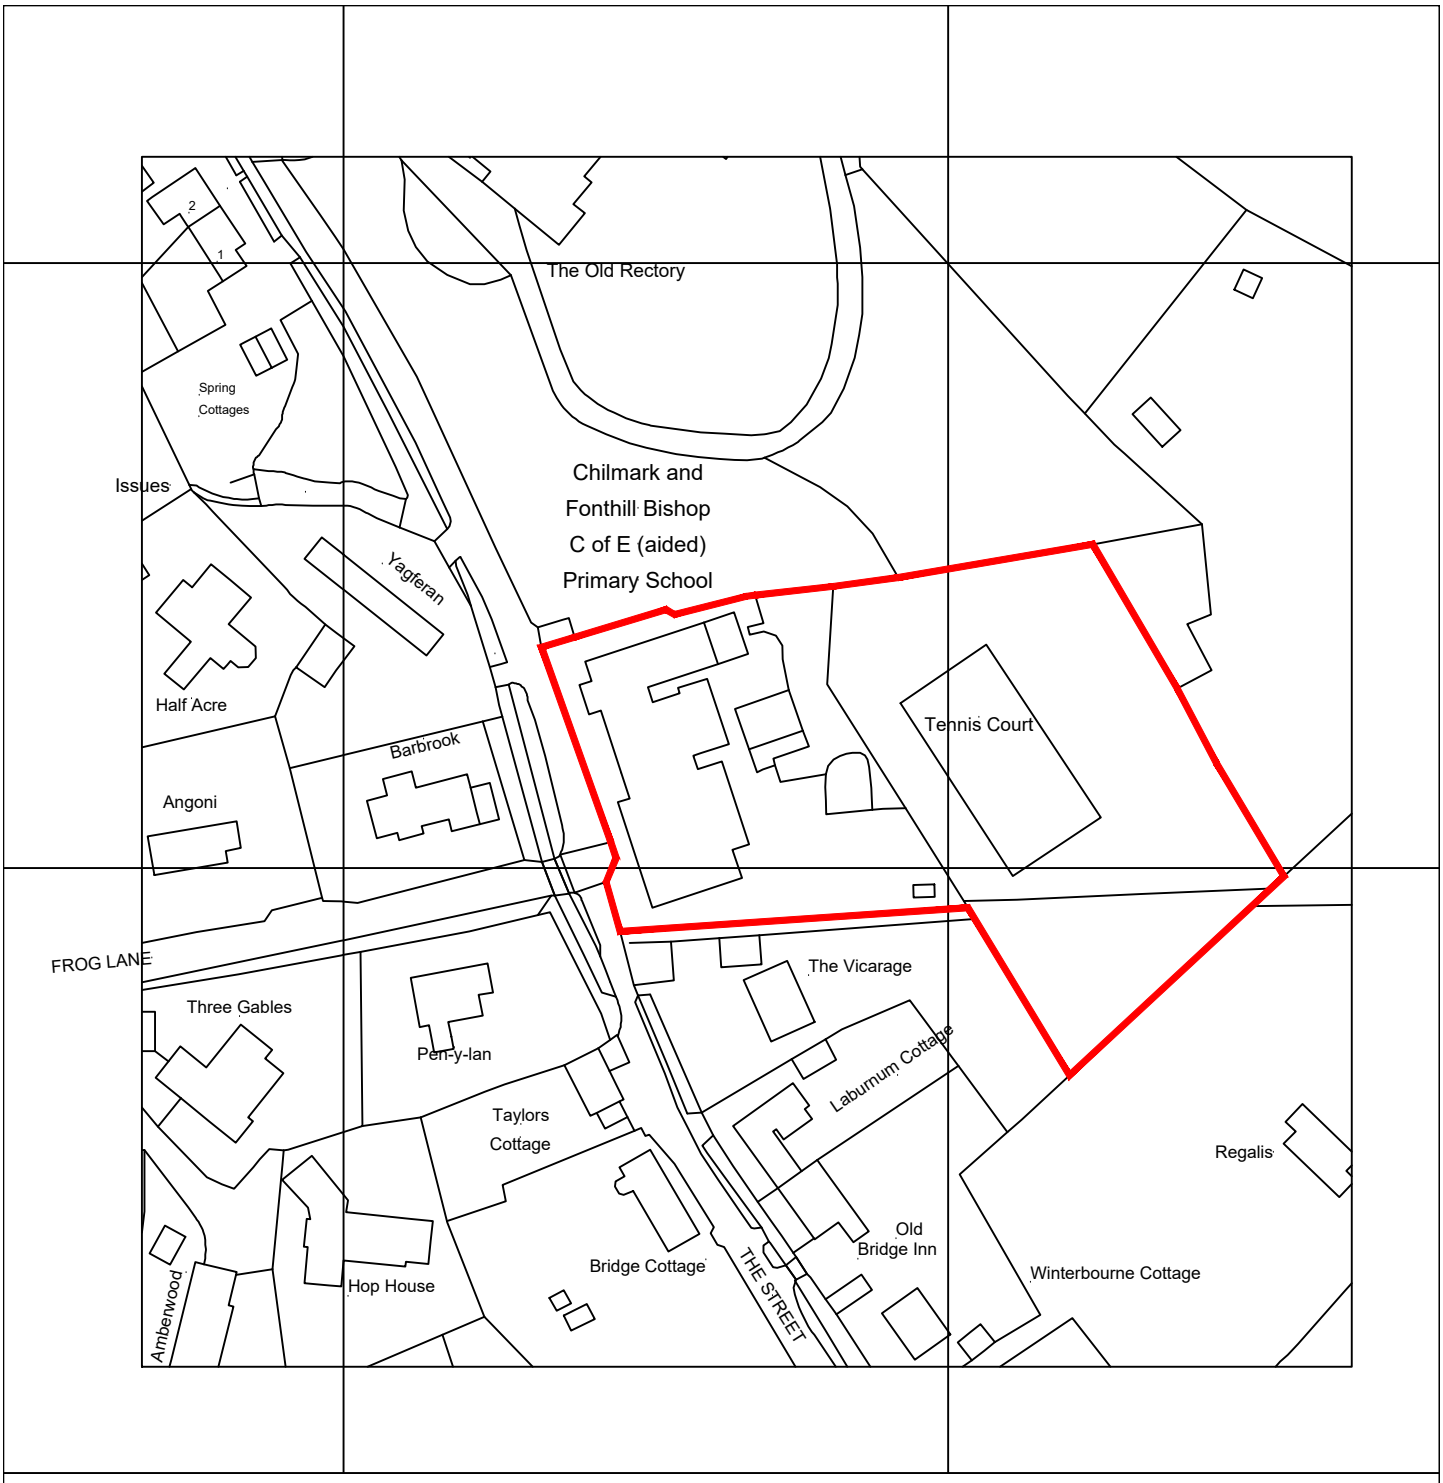

397000m

397100m

?Crown Copyright and database rights 2023 OS Licence no. AC0000806982

0 50M 100M

1:1250 SCALE BAR

N

SDBF BUILDING CONSULTANCY LTD cannot warrant the accuracy of property boundary lines. Do not scale from drawings, contractors/subcontractors must obtain site dimensions prior to manufacturing. This drawing is COPYRIGHT and it may not be reproduced without the permission of the owner, SDBF BUILDING CONSULTANCY LTD

Client
CHILMARK PRIMARY SCHOOL
THE STREET, CHILMARK, SALISBURY, SP3 5AR

Job Title
SAFEGUARDING WORKS

Drawing No.
2973-03

Drawing
SCHOOL LOCATION PLAN

Scale 1:1250@A4

Date NOV 2023

SDBF Building Consultancy
Surveyors & Architectural Designers
Church House, Crane Street, Salisbury, Wiltshire, SP1 2QB
01722 436666
info@sdbfbuildingconsultancy.co.uk
www.sdbfbuildingconsultancy.co.uk
SDBF Building Consultancy Limited is a company limited by guarantee
Registered in England & Wales 10816479 VAT 272534986
Registered Office as above