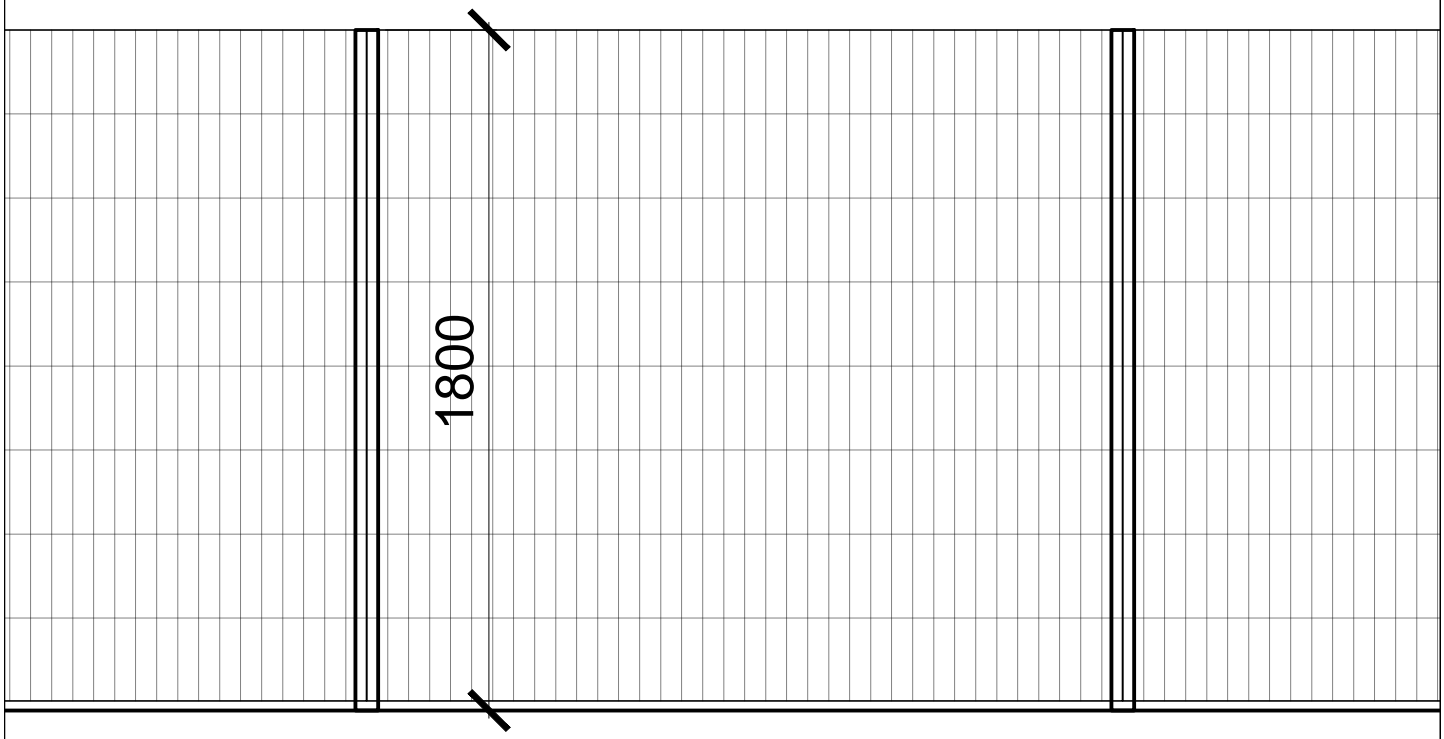

FENCE ELEVATION

SCALE 1:20



FENCE EXAMPLE



GATE EXAMPLE

SDBF BUILDING CONSULTANCY LTD cannot warrant the accuracy of property boundary lines. Do not scale from drawings, contractors/subcontractors must obtain site dimensions prior to manufacturing. This drawing is COPYRIGHT and it may not be reproduced without the permission of the owner, SDBF BUILDING CONSULTANCY LTD

Client
CHILMARK PRIMARY SCHOOL
THE STREET, CHILMARK, SALISBURY, SP3 5AR

Job Title
SAFEGUARDING WORKS

Drawing No.
2973-04

Drawing
SCHOOL FENCE ELEVATION

Scale 1:20@A4

Date NOV 2023

SDBF Building Consultancy
Surveyors & Architectural Designers

Church House, Crane Street, Salisbury, Wiltshire, SP1 2QB
01722 438666
info@sdbfbuildingconsultancy.co.uk
www.sdbfbuildingconsultancy.co.uk
SDBF Building Consultancy Limited is a company limited by guarantee
Registered in England & Wales 10816479 VAT 272534986
Registered Office as above