CHILMARK PRIMARY SCHOOL

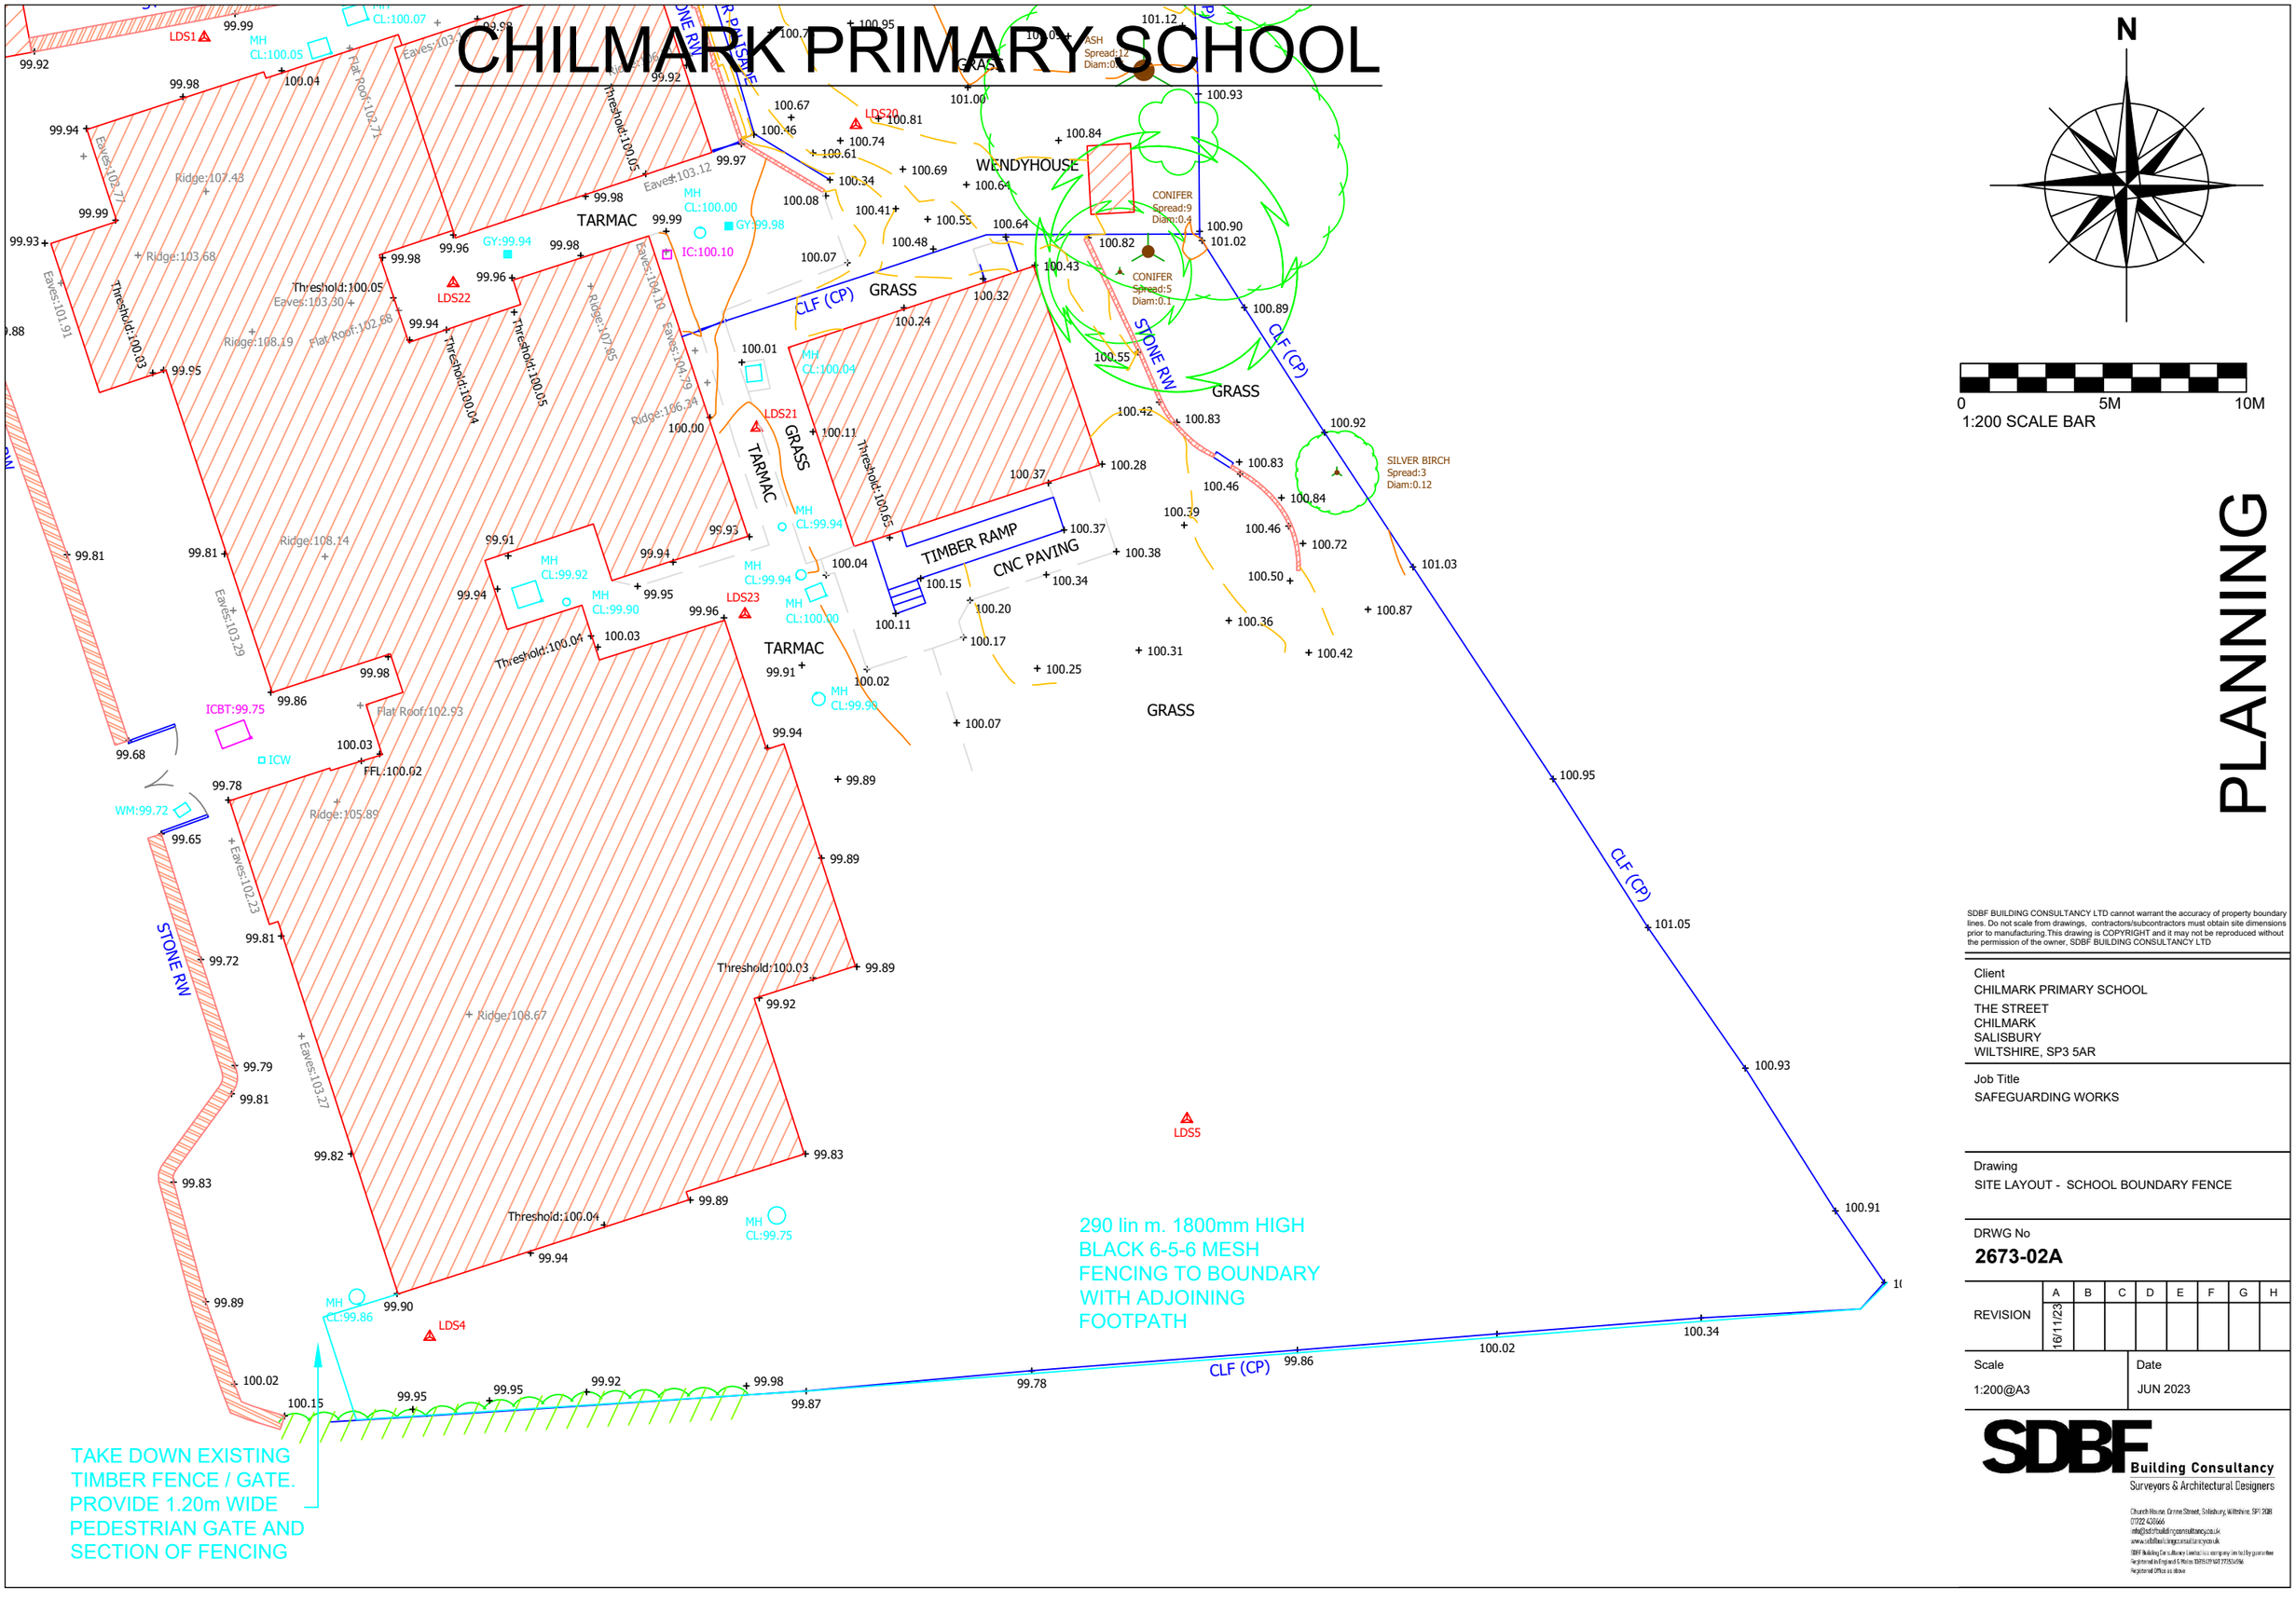

PLANNING

SDBF BUILDING CONSULTANCY LTD cannot warrant the accuracy of property boundary lines. Do not scale from drawings, contractors/subcontractors must obtain site dimensions prior to manufacturing.This drawing is COPYRIGHT and it may not be reproduced without the permission of the owner, SDBF BUILDING CONSULTANCY LTD

Client
CHILMARK PRIMARY SCHOOL
THE STREET
CHILMARK
SALISBURY
WILTSHIRE, SP3 5AR

Job Title
SAFEGUARDING WORKS

Drawing
SITE LAYOUT - SCHOOL BOUNDARY FENCE

DRWG No
2673-02A

REVISION	A	B	C	D	E	F	G	H
	16/11/23							

Scale
1:200@A3

Date
JUN 2023

SDBF Building Consultancy
Surveyors & Architectural Designers
Church House, Crane Street, Salisbury, Wiltshire, SP1 2DB
01722 438666
info@sdbfbuildingconsultancy.co.uk
www.sdbfbuildingconsultancy.co.uk
SDBF Building Consultancy Limited is a company limited by guarantee
Registered in England & Wales 10915019 VAT 277554596
Registered Office as above