

Front - North

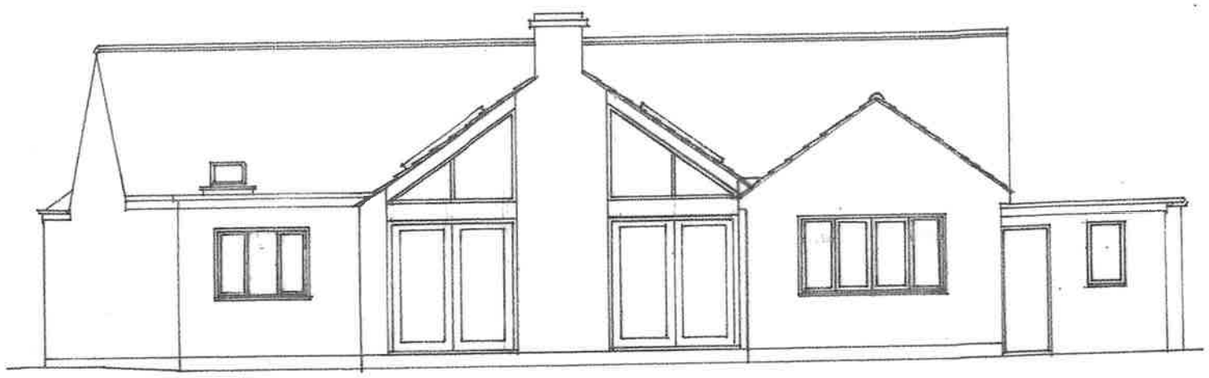

Rear - South



Side - East.

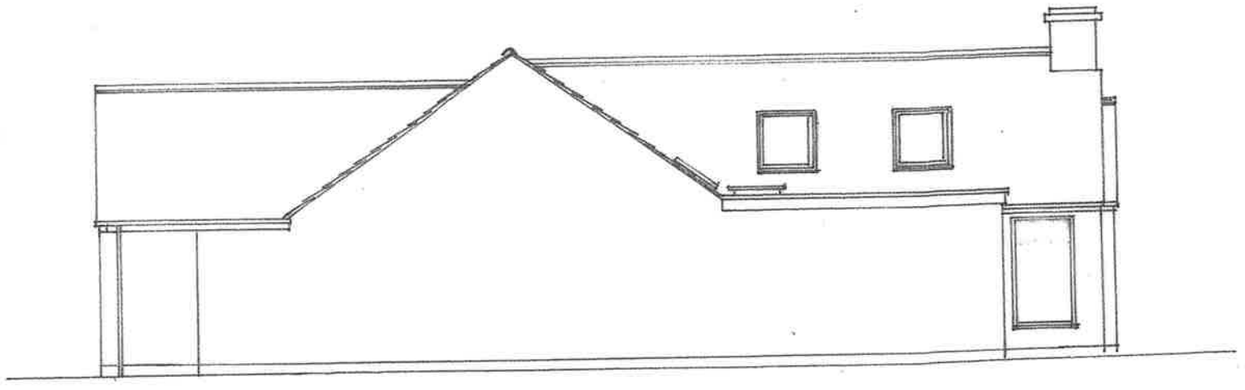

Side - West.

1:1 0 10mm 20 30 40
1:100 0 1m 2 3 4

CHRIS HYDE
3 Potley Lane
Corsham, Wilts
SN13 9RY
01225811057

Project 6 Sadlers Mead
Chippenham SN15 3PA
Extension to Dwelling

Drawing
Elevations Proposed

Scale 1:100 | Drawing No 2543/4

Date Aug 2023 | Drawn Chris Hyde