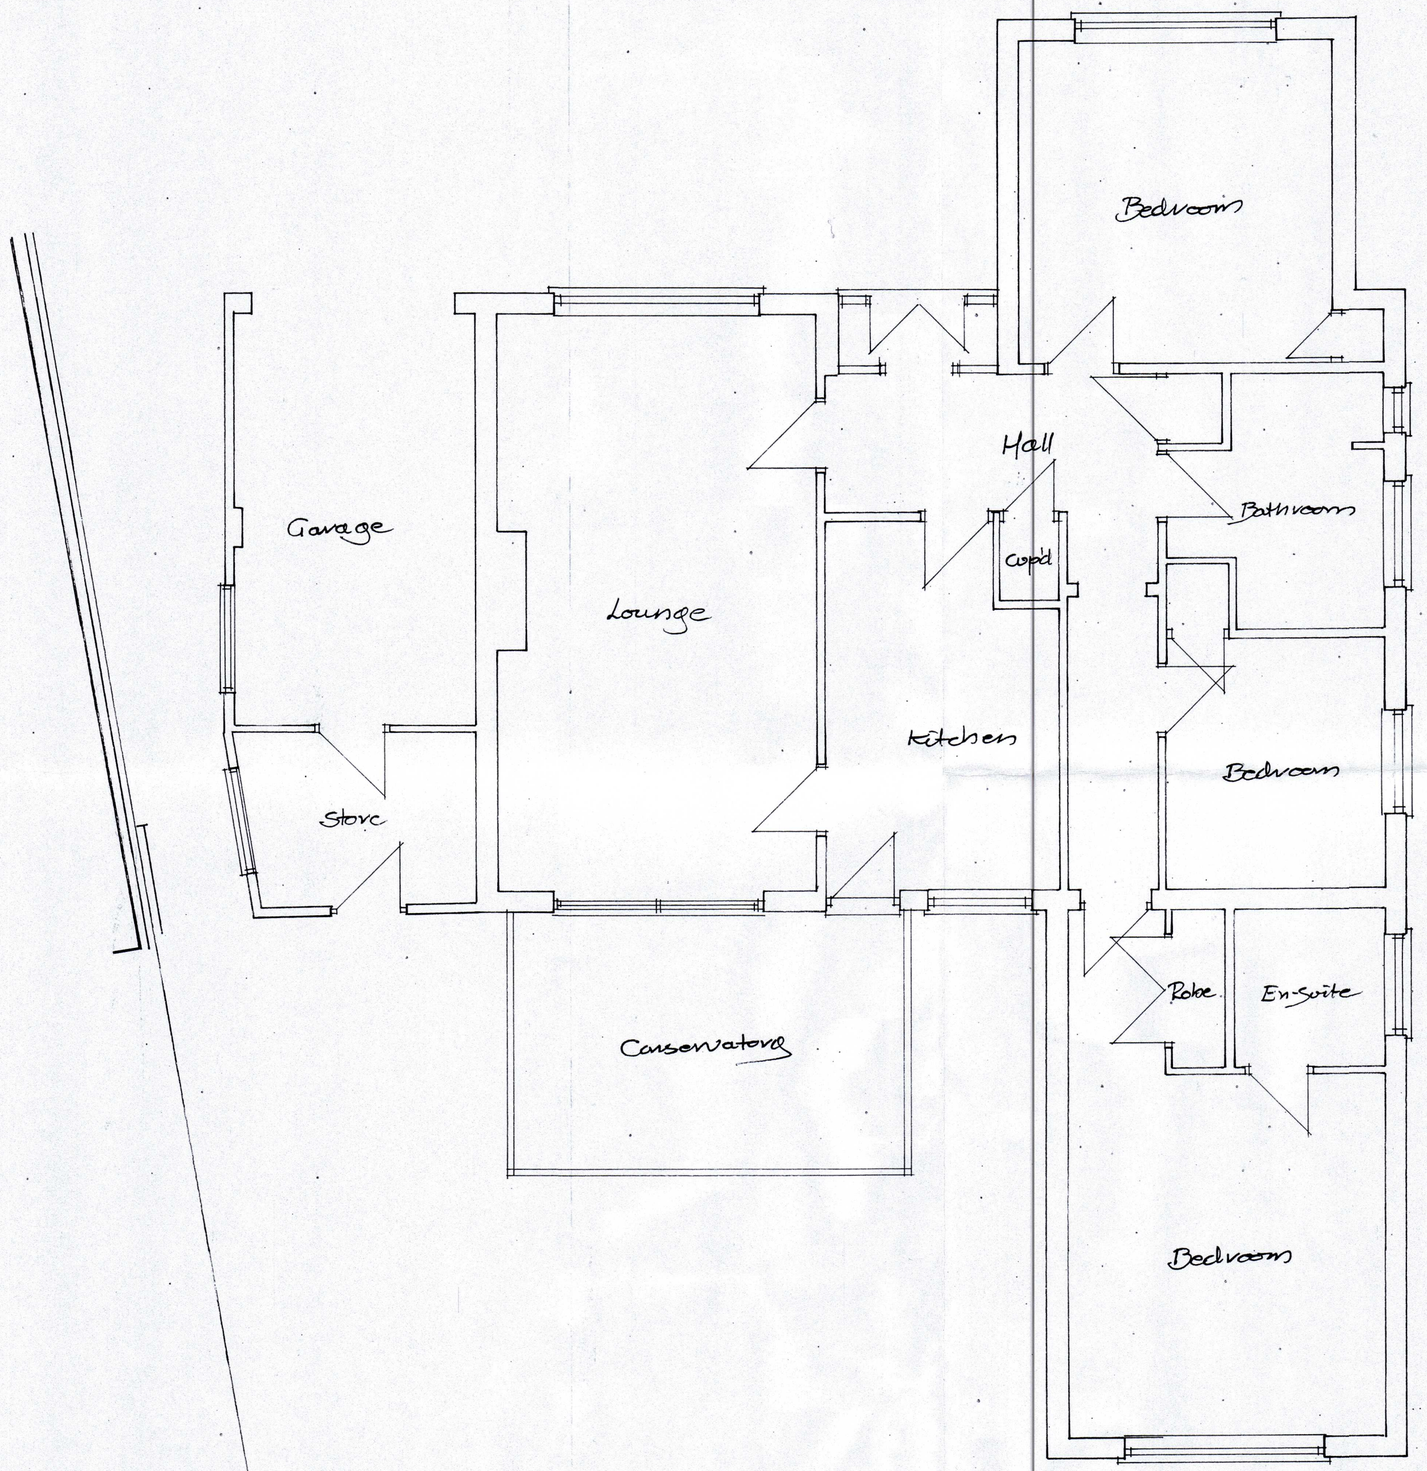

CHRIS HYDE
3 Potley Lane
Corsham, Wilts
SN13 9RY
01225811057

Project
6 Sadlers Mead
Chippenham SN15 3PA
Extensions to Dwelling

Drawing
Floor Plan Existing

Scale 1:50
Drawing No 2549/1
Date Aug 2023
Drawn Chris Hyde

1:1
1:100
1:8
1:50