
Wiltshire Council

Highways Plan 28/09/2023
Chalcot Lane, Chapmanslade, BA13 4AB

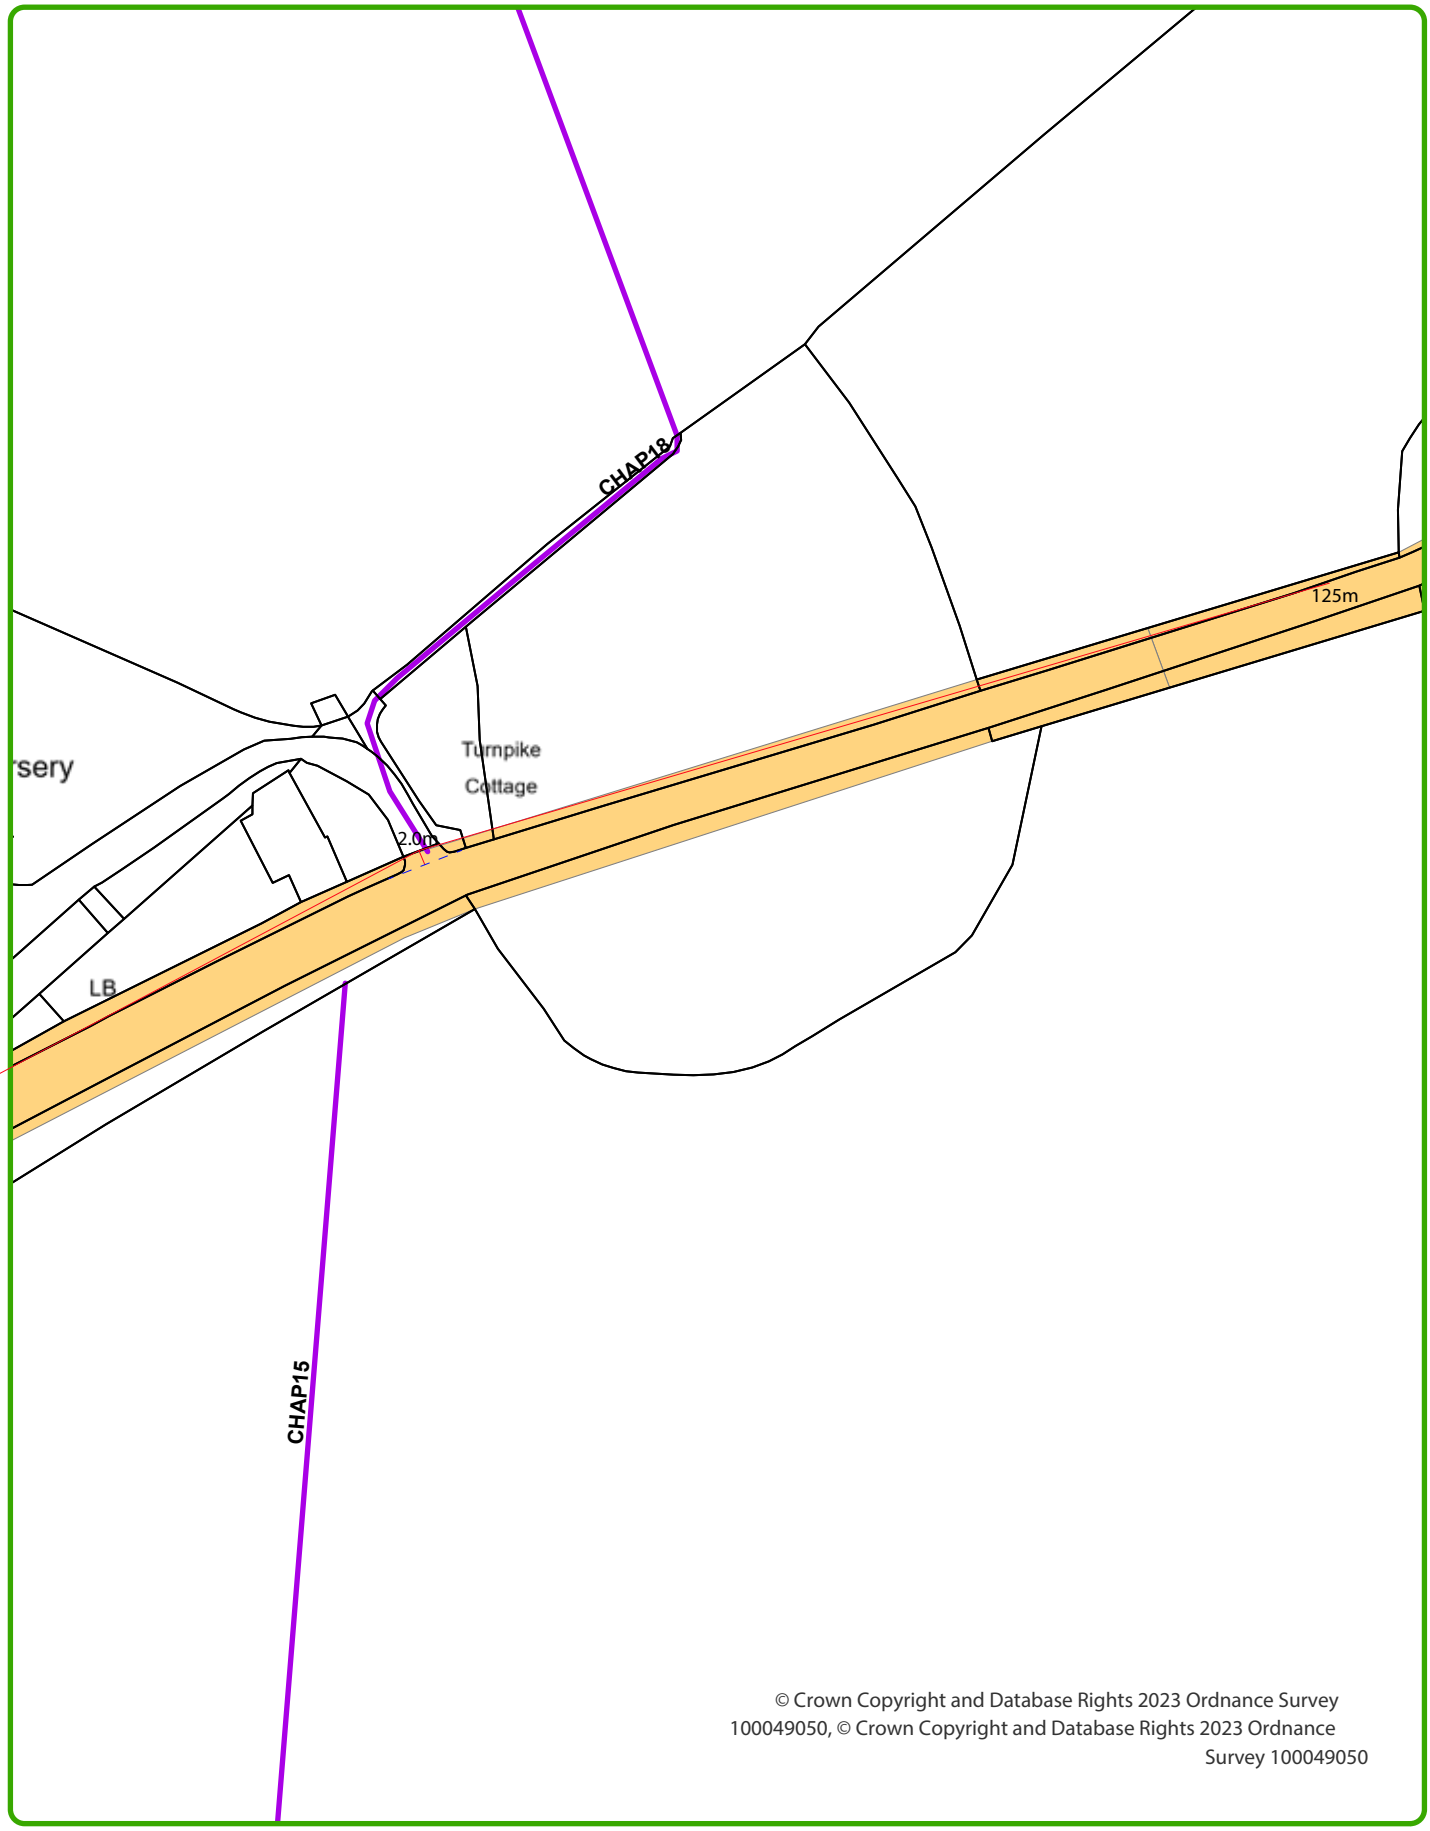

Please Note
The highway extent shown on this plan has been prepared for the property named above.
The extent shown cannot be relied upon for any highways that do not abut or serve the property.

28/09/2023

1:1,000

© Crown Copyright and Database Rights 2023 Ordnance Survey Licence No 100049050