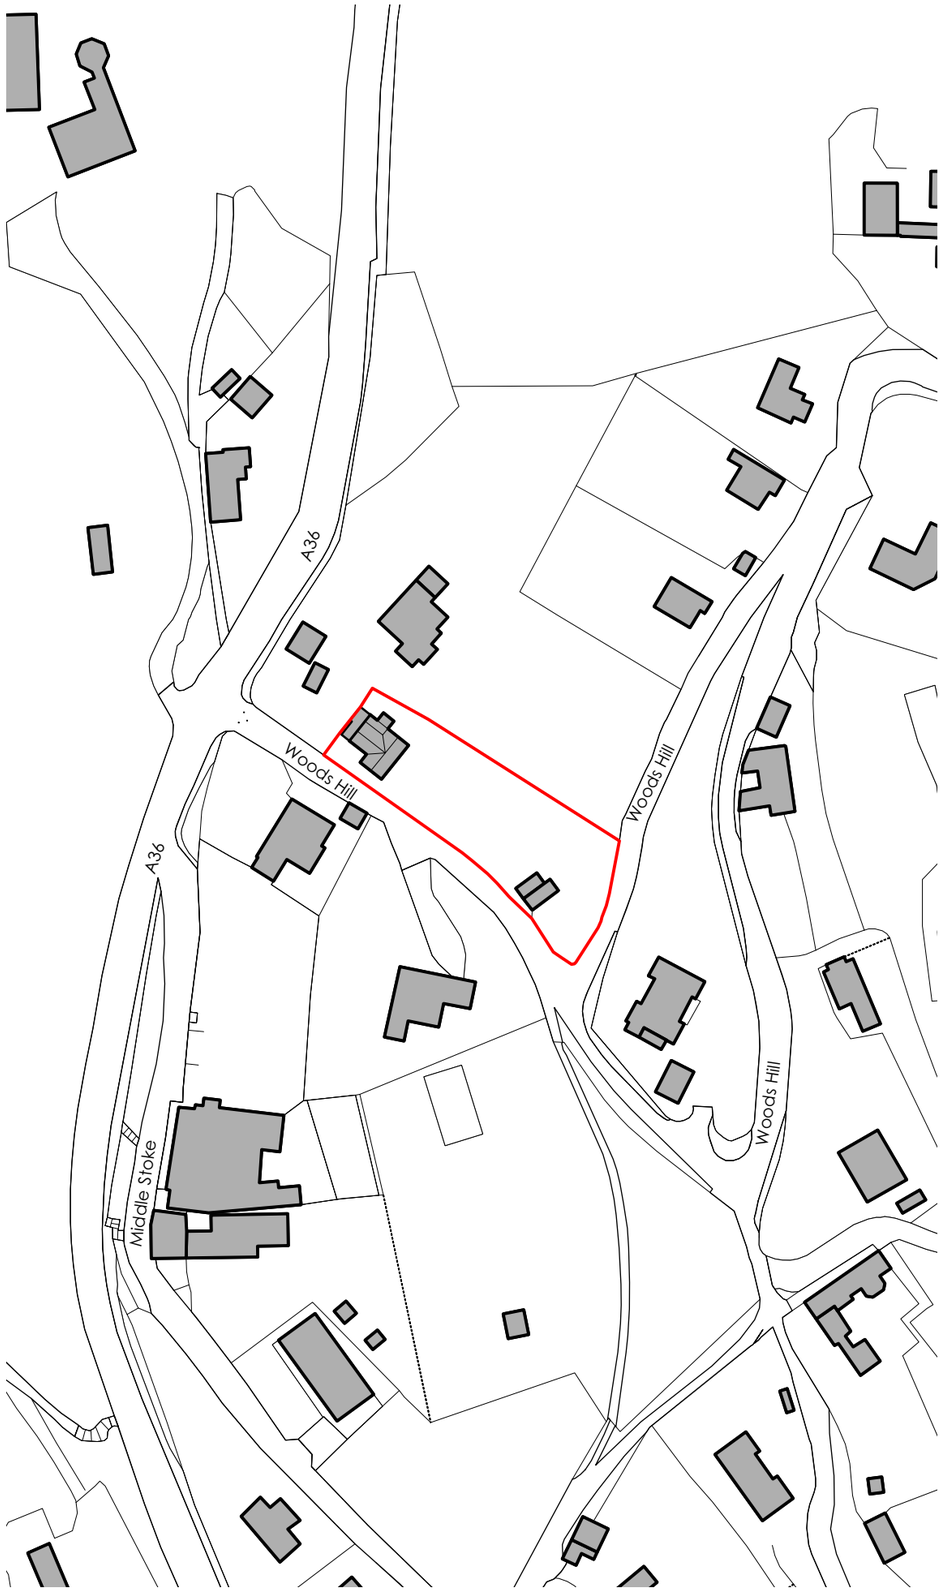

LOCATION PLAN

0 10 20 30 40 50

1:1250 METRES



EXISTING SITE PLAN

0 5 10 15 20

1:500 METRES

N

AMENDMENT: DATE

Status	SURVEY
Job no / drawing no	834-S-000
Job title	21 Woods Hill
Drawing title	Location Plan and Site Plan
Date	17/02/2023
Sheet	A3
Scale	As Noted
Drawn by	LJ
Checked by	

hetreed ross architects hra

www.hetreedross.com 01225 755867

All dimensions to be checked on site. Print Drawing in colour. Refer to CDM Sheet XXX/CDM