

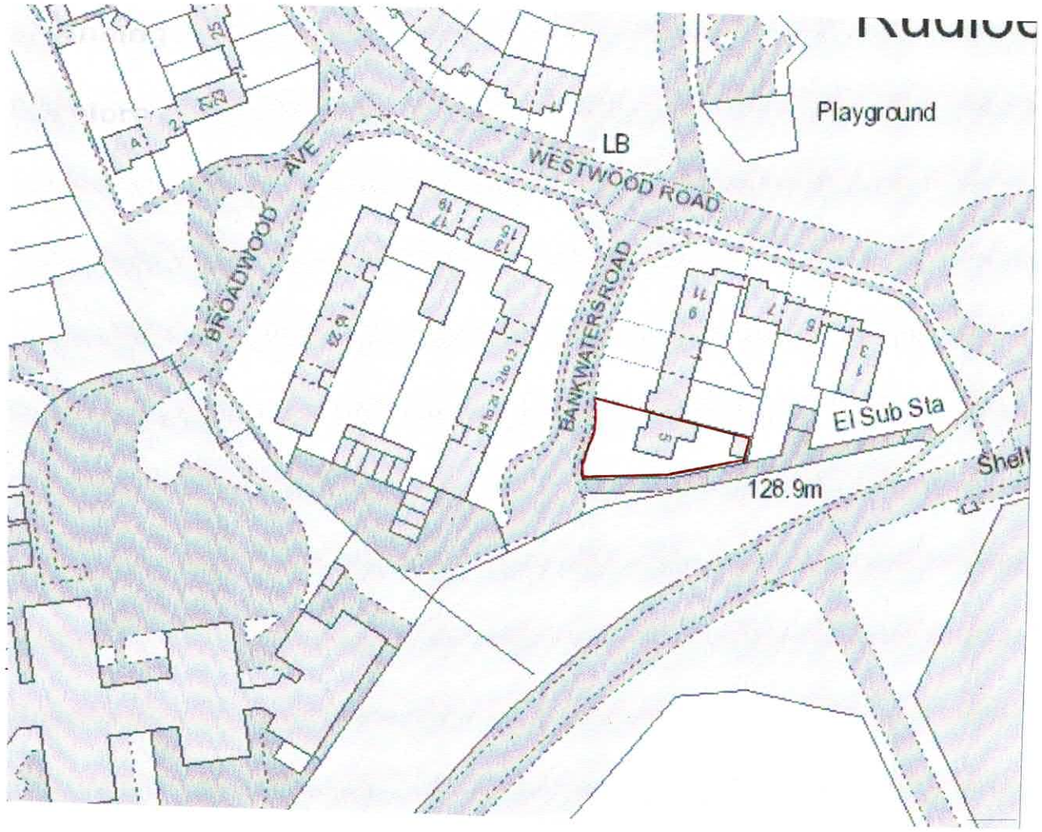


Location Plan 1:1250

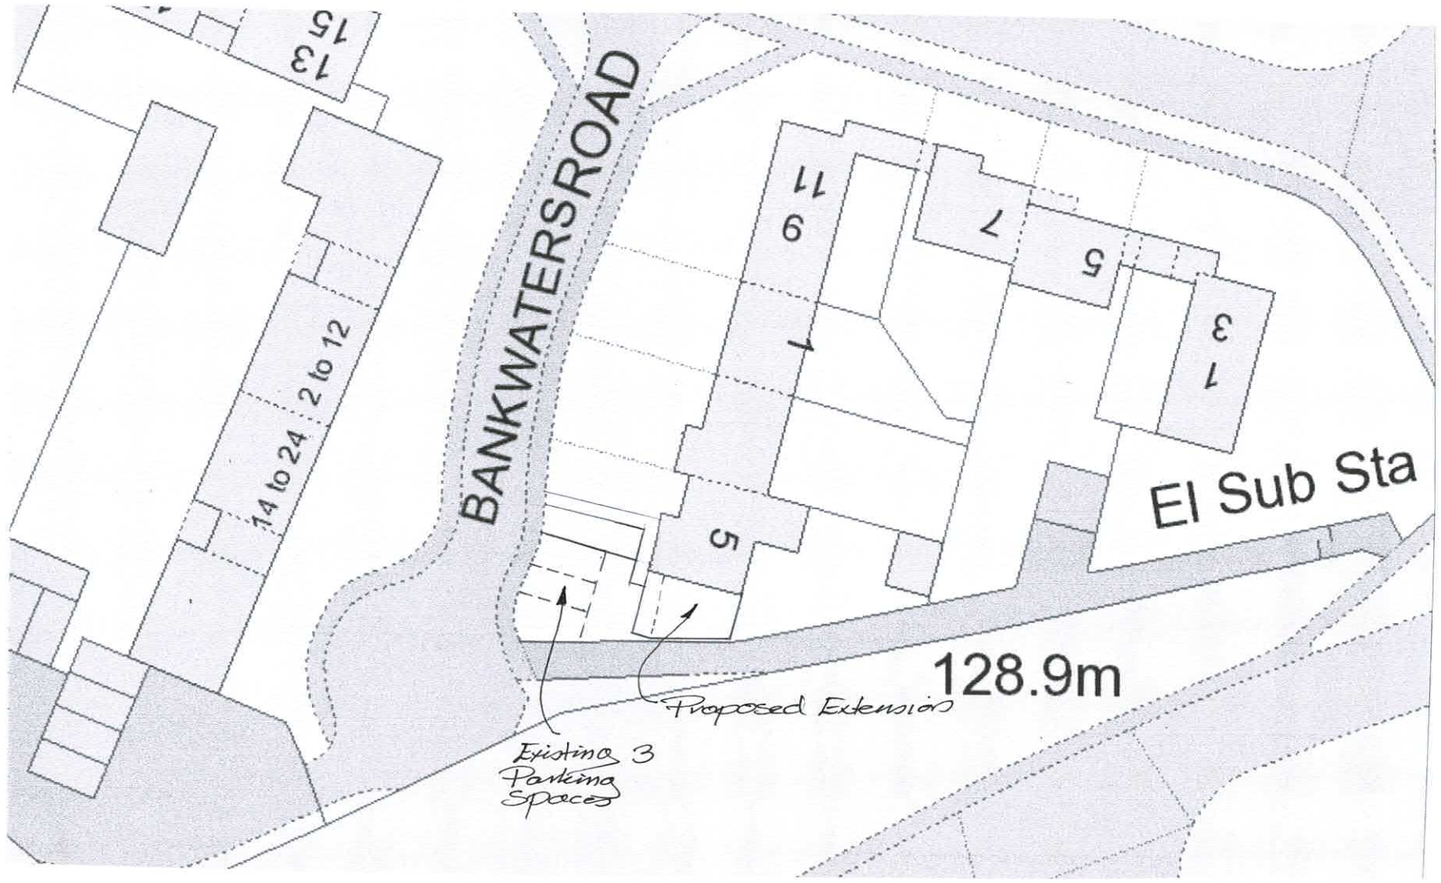

Site Plan 1:500

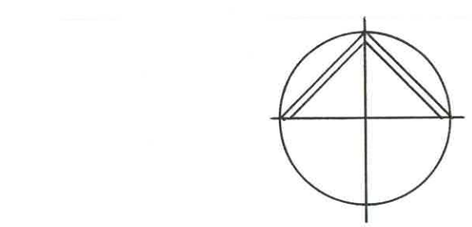

CHRIS HYDE
3 Potley Lane
Corsham, Wilts
SN13 9RY
01225811057

Project Extension to 5 Bankwaters Road Rudloe SN13 0LY

Drawing Location and Site Plan

Scale 1:1250 1:500

Drawing No 2556/6

Date Nov 2023

Drawn Chris Hyde